


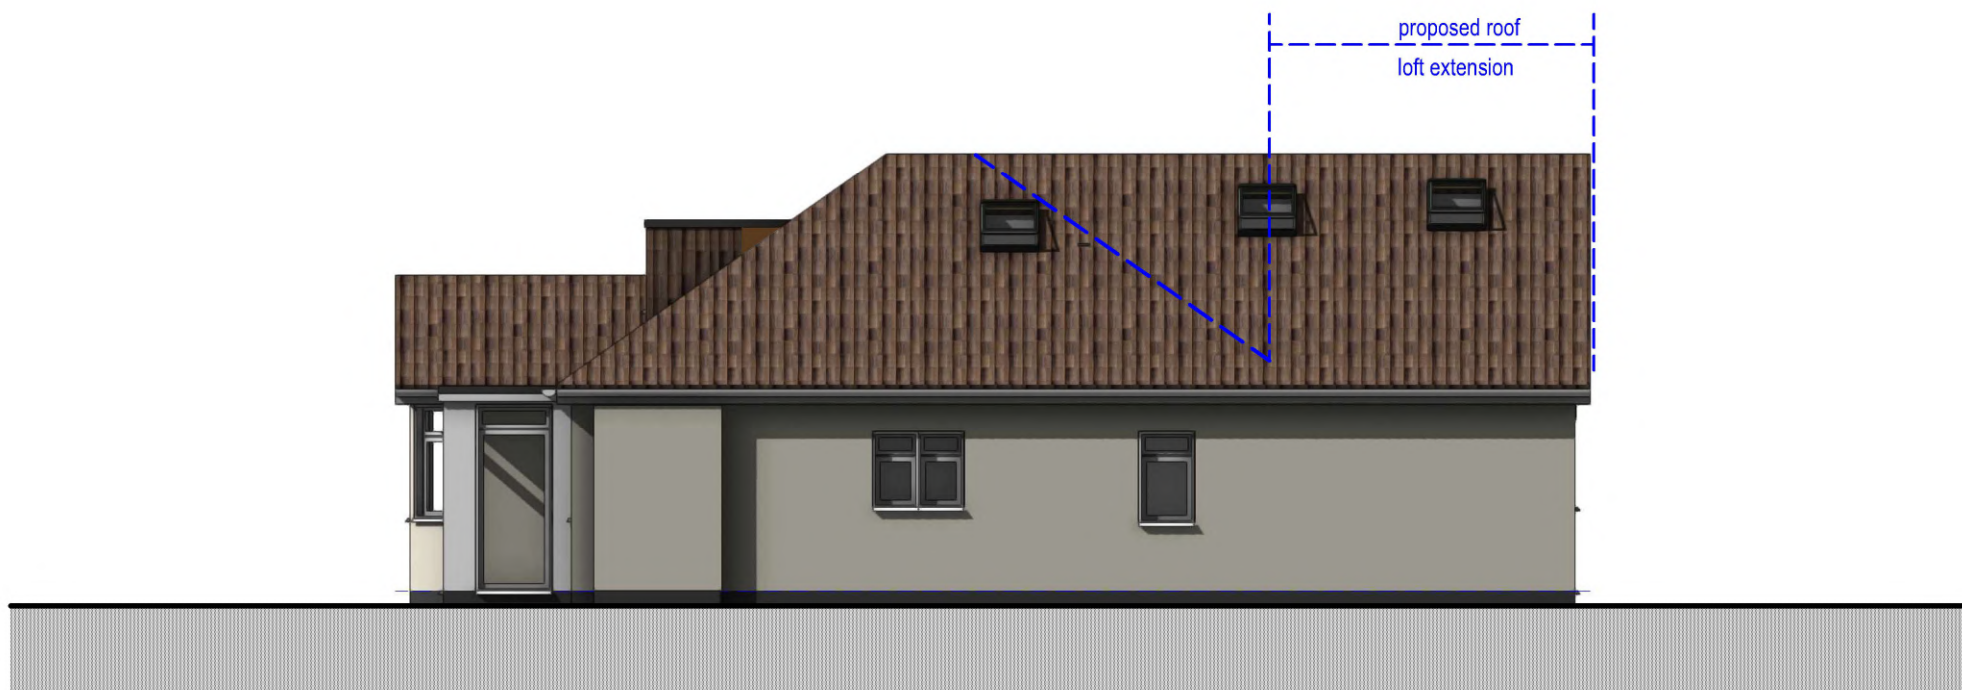

1 SIDE ELEVATION
Scale: 1:100

Materials

Roof - MAIN ROOF - Proposed roof to be brown roof tiles to match existing


Walls - First floor rear - Timber weatherboarding facade

ALL WORK TO MATCH EXISTING

Windows - All new windows to be UPVc, profile to match existing + set within opening to match existing

RWP & Gutters - UPVc white, to match existing

Rooflights - "Velux" or similar. Projection to be max. 150mm beyond the plane of the roof slope

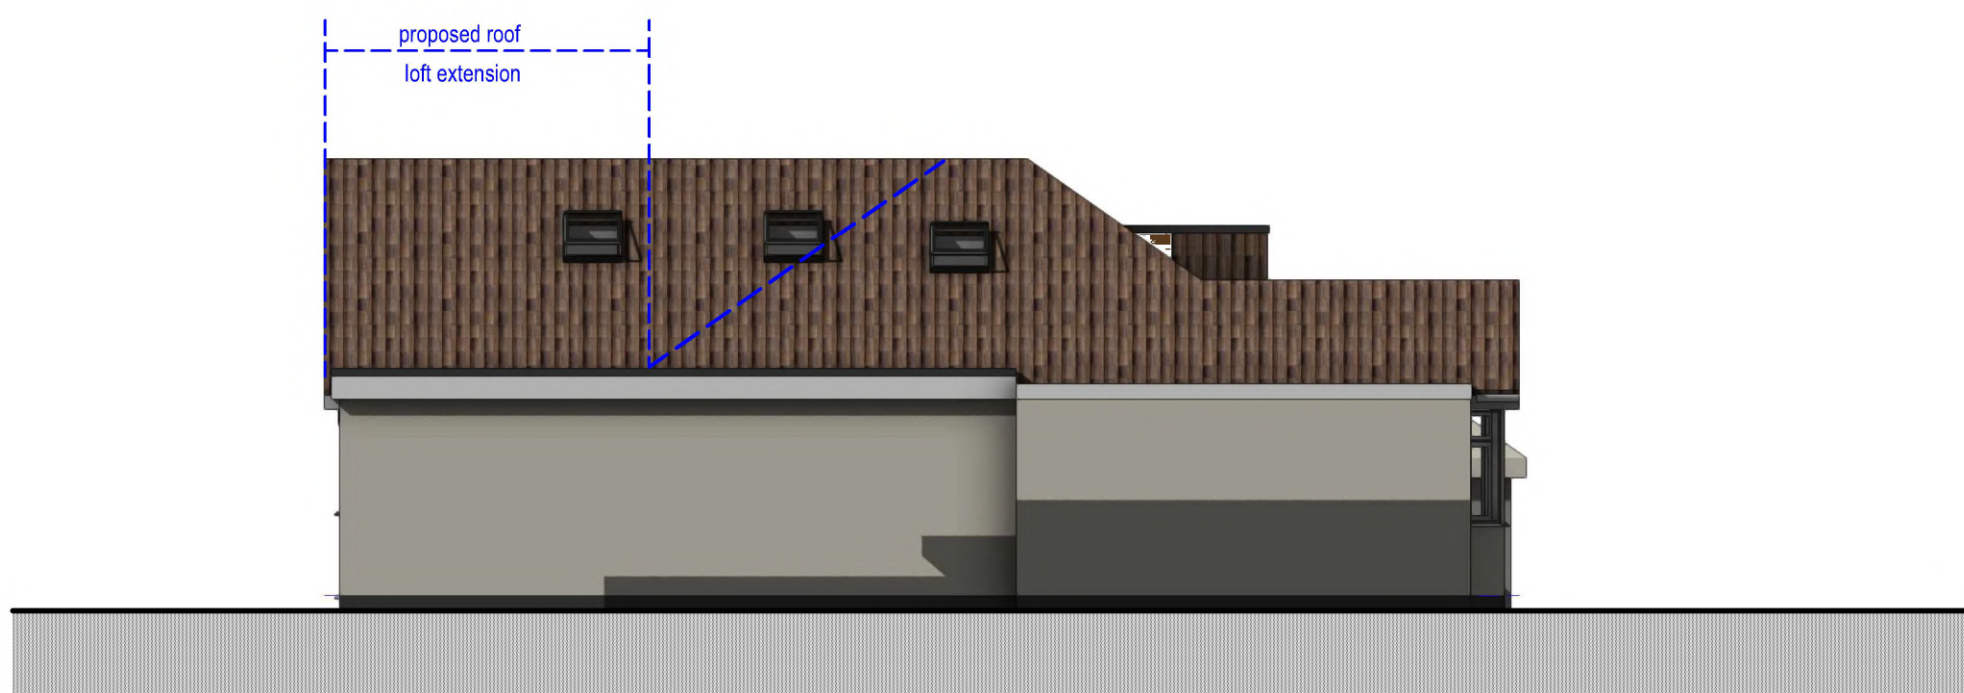

2 SIDE ELEVATION
Scale: 1:100