

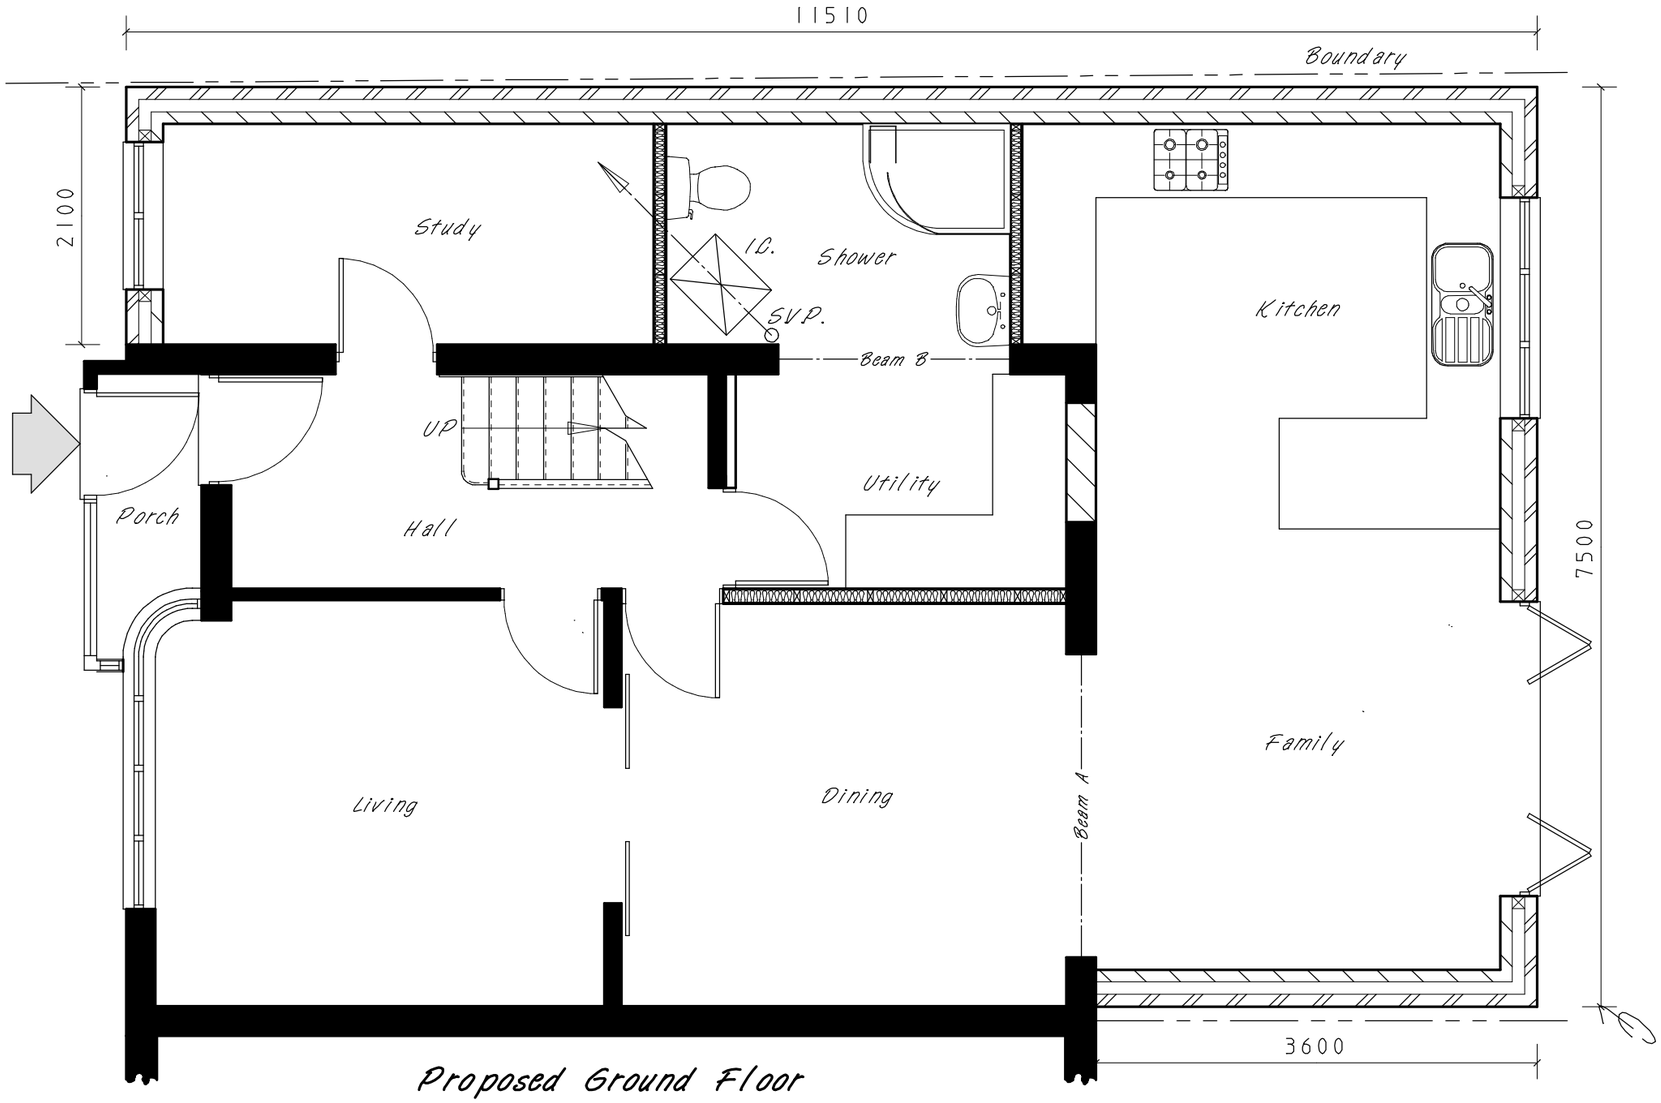


Proposed Ground Floor

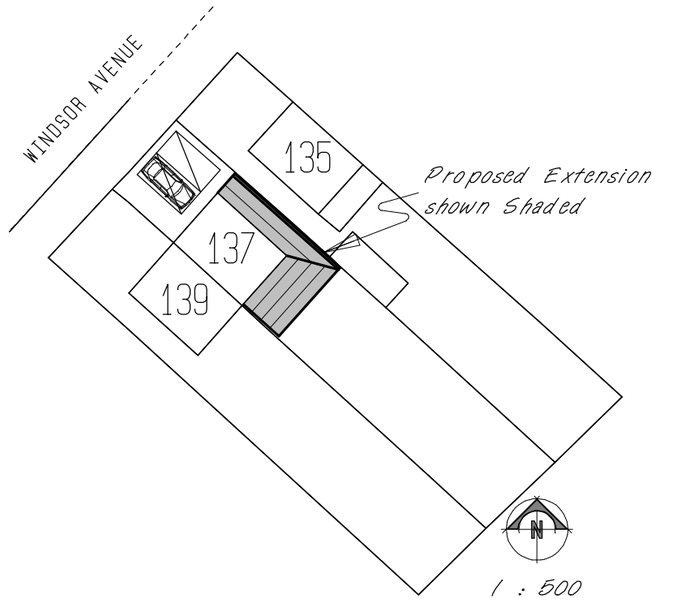

Block Plan

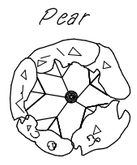

0 0.5 1M 2 3 4 5M

1 : 50

THIS DRAWING SHOULD BE READ IN CONJUNCTION WITH THE SPECIFICATION. IT REMAINS THE COPYRIGHT OF THE DESIGNER AND MUST NOT BE USED, ALTERED OR COPIED WITHOUT PERMISSION

Proposed Single Storey Side & Rear Extension.

SITE: 137 Windsor Avenue, Hillingdon, Middx. UB10 9AZ

PROPERTY SERVICES
Architectural Designers & Surveyors
Newbury (01635) 864956

DRAWN:	SCALE:	DATE:
DAF	1 : 50 @ A3	July '12
DRAWING NO: 12/264/02		REV: B