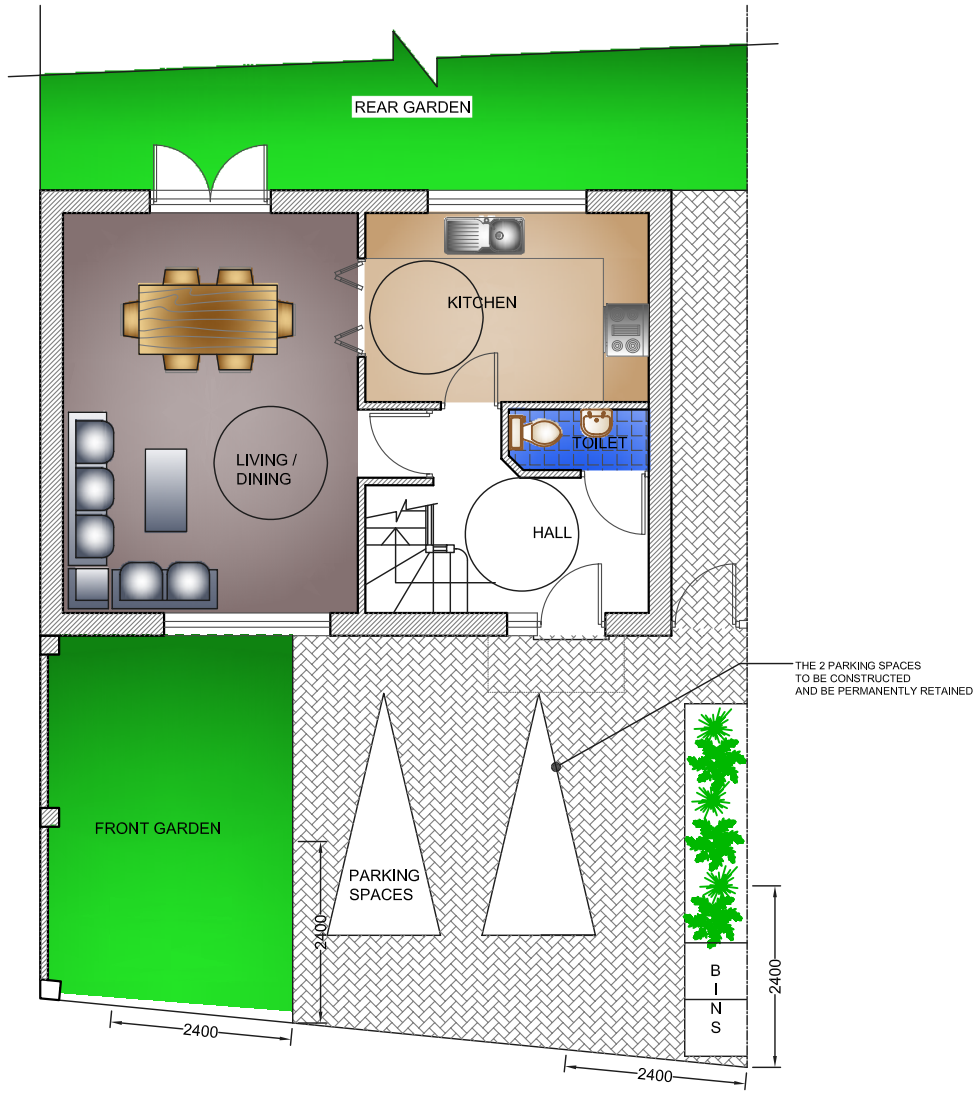

PROPOSED GROUND FLOOR

VISION SPLAYS OF 2.0 METRES x 2.0 METRES
AND NO OBSTRUCTION OF SITE MORE THAN
0.6 METRES ABOVE CARRIAGEWAY LEVEL .

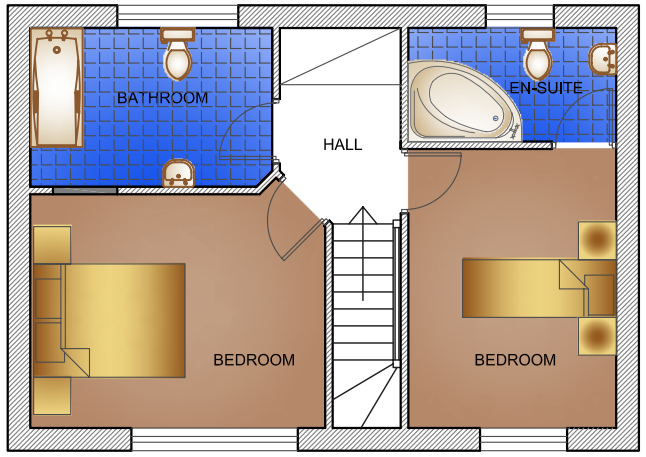

PROPOSED FIRST FLOOR

M 1:100

0 1 2 3 4 5 6 7 8 9 10 [m]

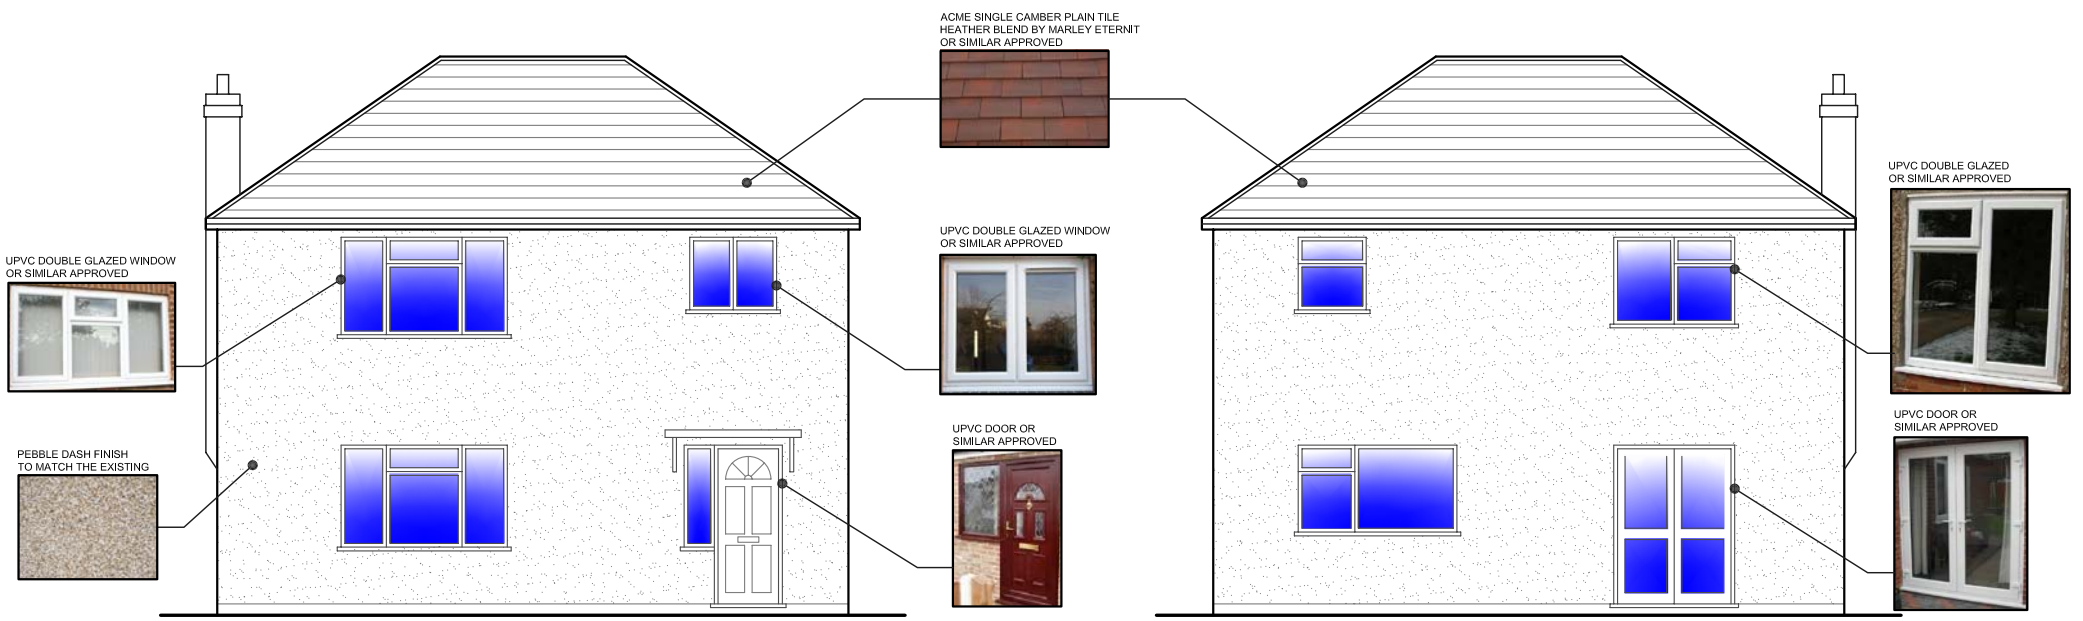

PROPOSED FRONT ELEVATION

PROPOSED REAR ELEVATION

KOMPAS WILL NOT BE RESPONSIBLE FOR THE CONTRACT AFTER HAVING OBTAINED PLANNING PERMISSION AND/ OR BUILDING REGULATION APPROVALS AND THAT THERE CAN BE NO GUARANTEE THAT PLANNING PERMISSION OR BUILDING REGULATION WILL BE OBTAINED, ANY WORKS WHICH ARE STARTED BEFORE APPROVALS WILL BE AT OWNERS RISK. NO RESPONSIBILITY WILL BE TAKEN FOR WORKS WHICH ARE UNFORESEEN AND FOR ANY SUBSEQUENT ALTERATIONS MADE WHICH ARE BEYOND THE CONTROL OF THE AGENT.

GENERAL NOTES

1. DIMENSIONS

All dimensions to be checked on site.

Contractor to check site thoroughly & report any discrepancies.

REVISIONS	DATE

Kompas Limited
16 ELECTRIC PARADE
SEVEN KINGS ROAD
ILFORD, ESSEX, IG3 8BY
PH : 020 8590 0002
FAX : 020 8599 3773
www.kompas.uk.com
Info@kompas.uk.com

© PLANNING ISSUE

PROJECT	PROPOSED ERECTION OF A NEW TWO BEDROOM HOUSE AT THE REAR OF 101 & 103 RALEIGH AVENUE, LONDON. UB4 0EF
DRAWING	PROPOSED PLAN AND ELEVATIONS
CLIENT	MR R S THAND
DATE	APRIL 2015
SCALE	1:100 @ A3
DRG NO.	KOM/374-21
REVISIONS	