



BLOCK PLAN 1:500

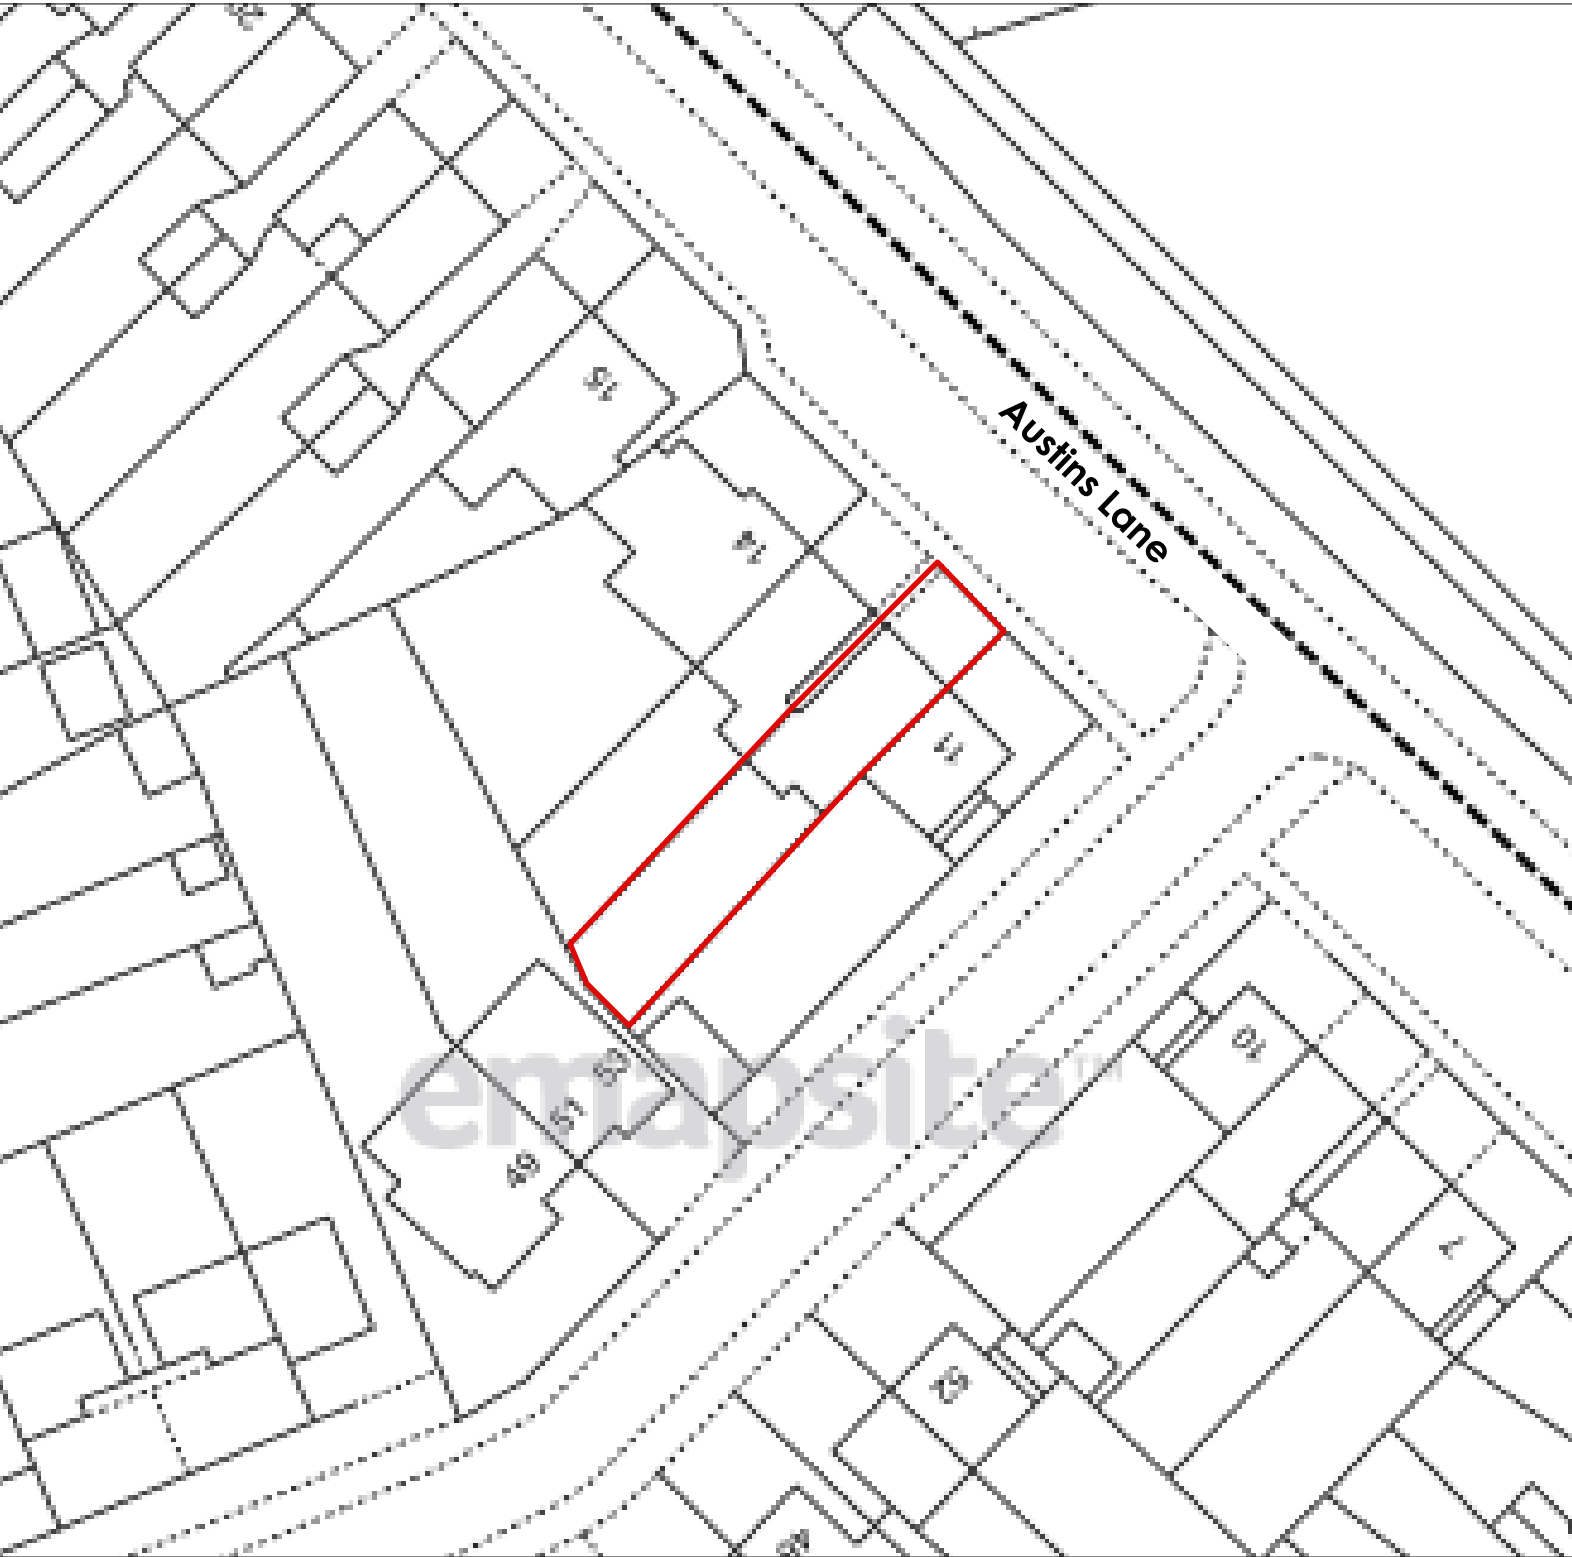


LOCATION PLAN 1:1250

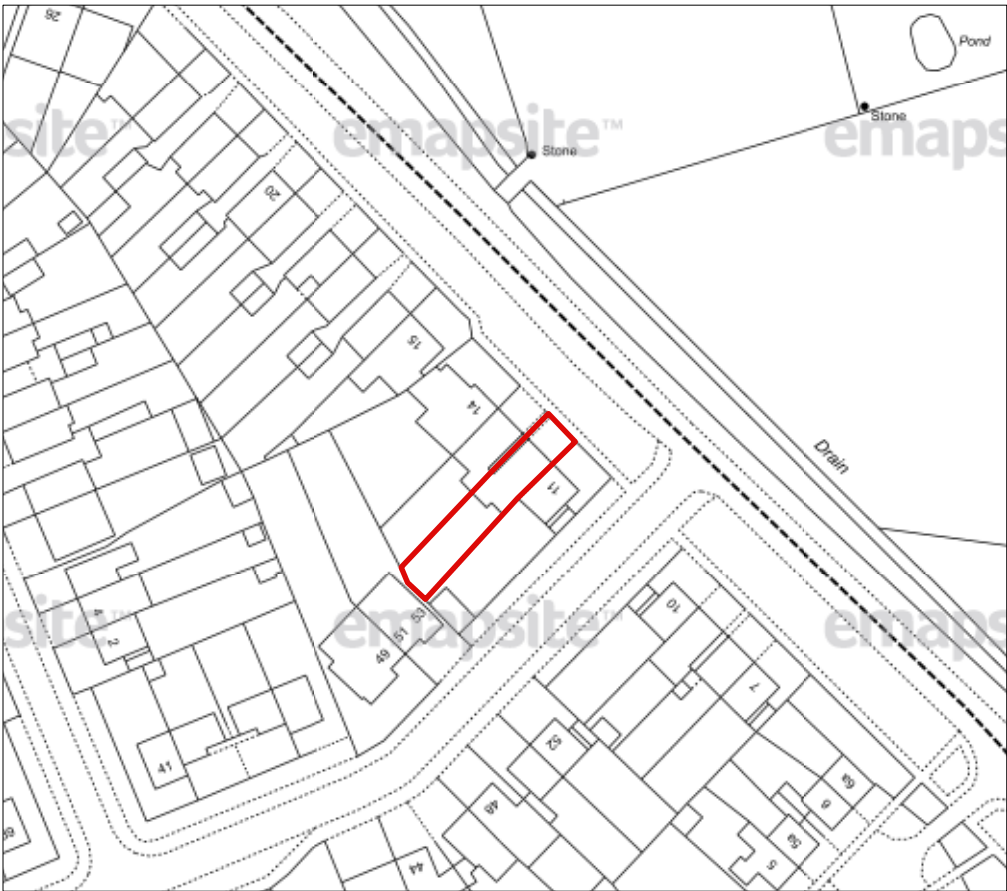

Issue:
PLANNING APPLICATION
Not for construction

- Notes.**
- Contractors must verify all dimensions at the site before comencing any work.
 - No construction work before Local Authority consent, Planning Permission, Building Control approval and structural engineer confirmation.
 - All structural elements inc. joists, beams and columns to be confirmed by structural engineer.
 - Any discrepancies to be reported to us.
 - All drawings are to be read in conjunction with all relevant drawings and specifications.

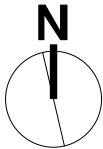

Revision.	Description
-----------	-------------

YOUArchitecture Ltd

A 60 Pinkwell Lane, UB3 1PH
M +44 (0) 77 46 60 40 23
T +44 (0) 20 87 56 04 39
E youarchitecture@gmail.com

Project:
12 Austin's Lane UB10

Client:
Mr Suleiman

Drawing Title:
Existing Location Plan

Dwg no: 0113-EX-00	Revision. A	Date: 08.01.2021
Scale: 1:1250, 1:500 @a3p	Drawn by:	Checked by: R.SH.