



General notes:
Do Not Scale. All dimensions and conditions are to be checked on site prior to preparing drawings or commencing any work.


This drawing is the property of Cre8:Portfolio and protected by the Copyright, Designs and Patents Act, 1988

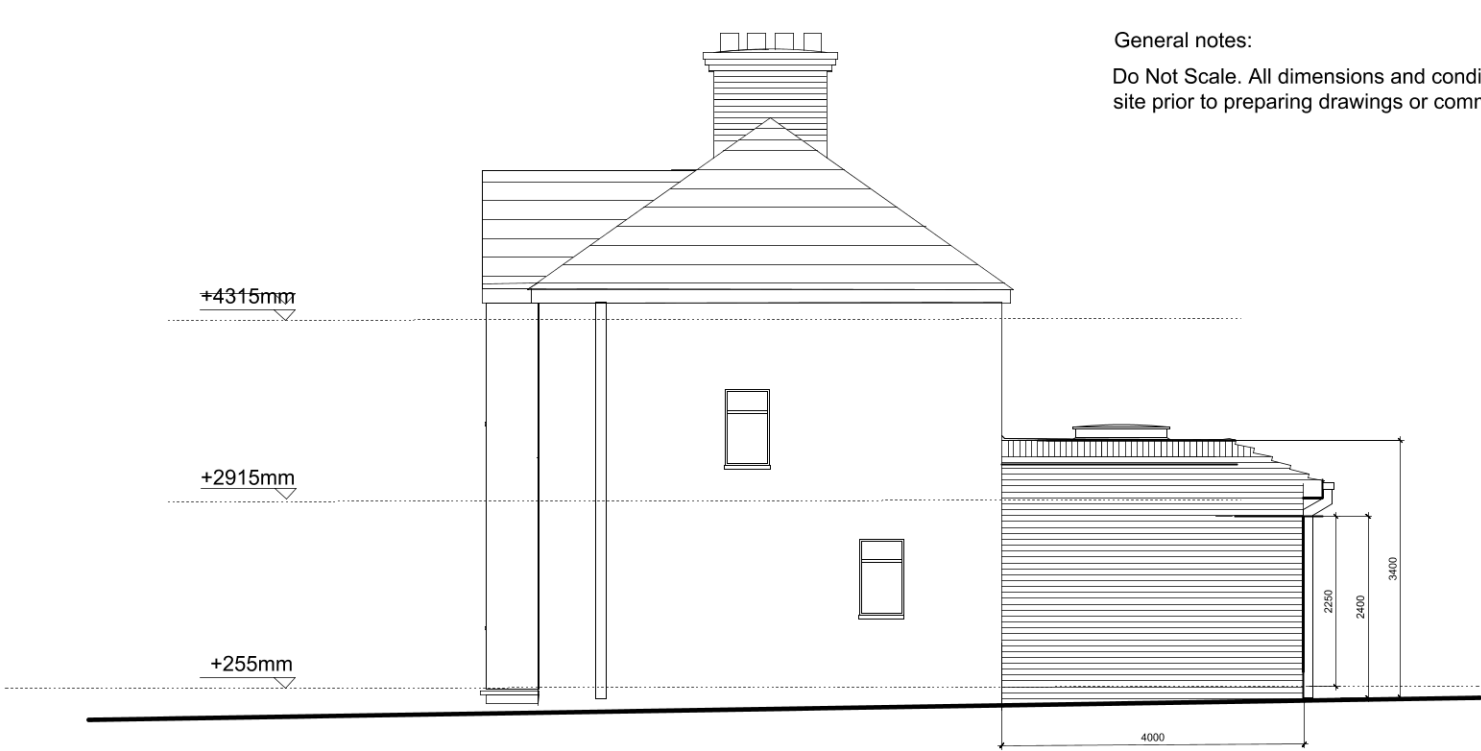

PROPOSED FLANK - SOUTH - ELEVATION

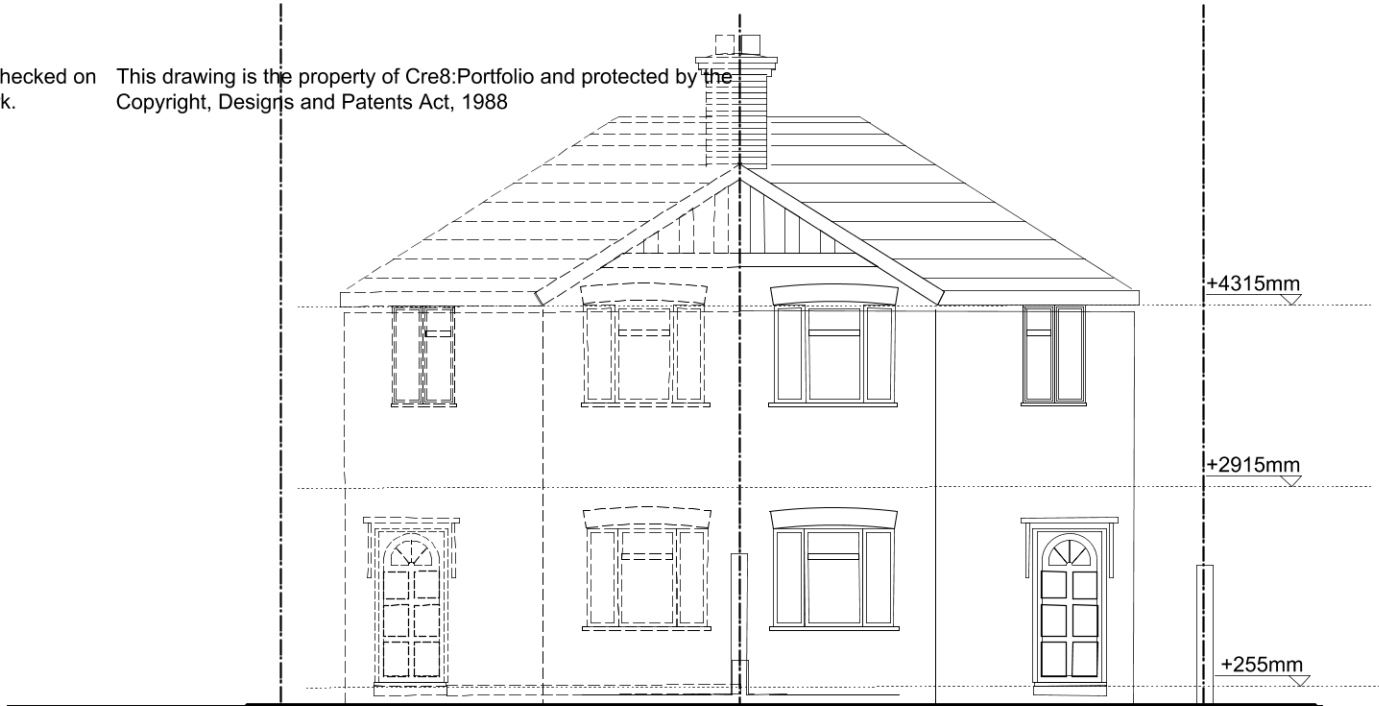

EXISTING FRONT - NORTH EAST - ELEVATION

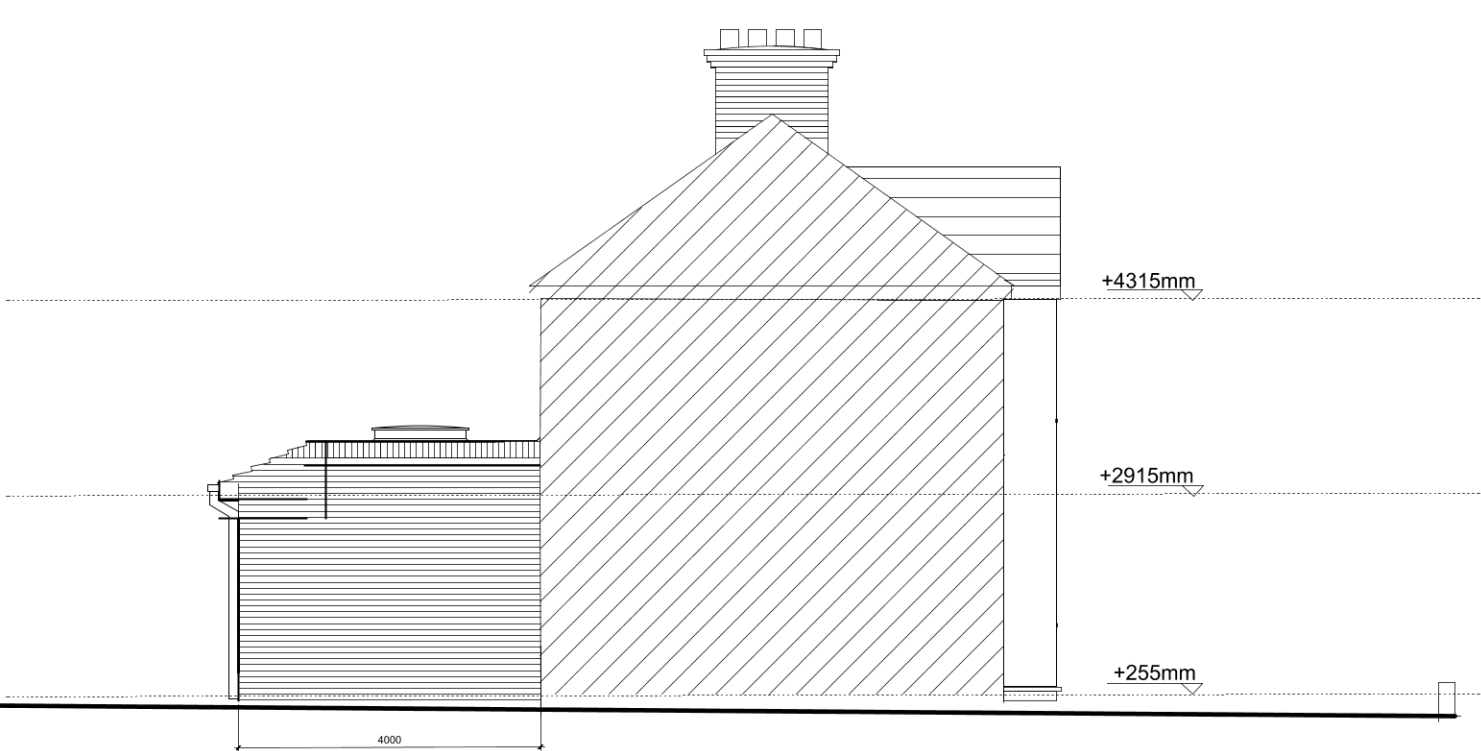

PROPOSED FLANK - NORTHWEST - ELEVATION



PROPOSED REAR - SOUTHWEST - ELEVATION



SCALE BAR IN METRES

Rev A - Extension reduced from 4.5m to 4m - 24/02/2020