

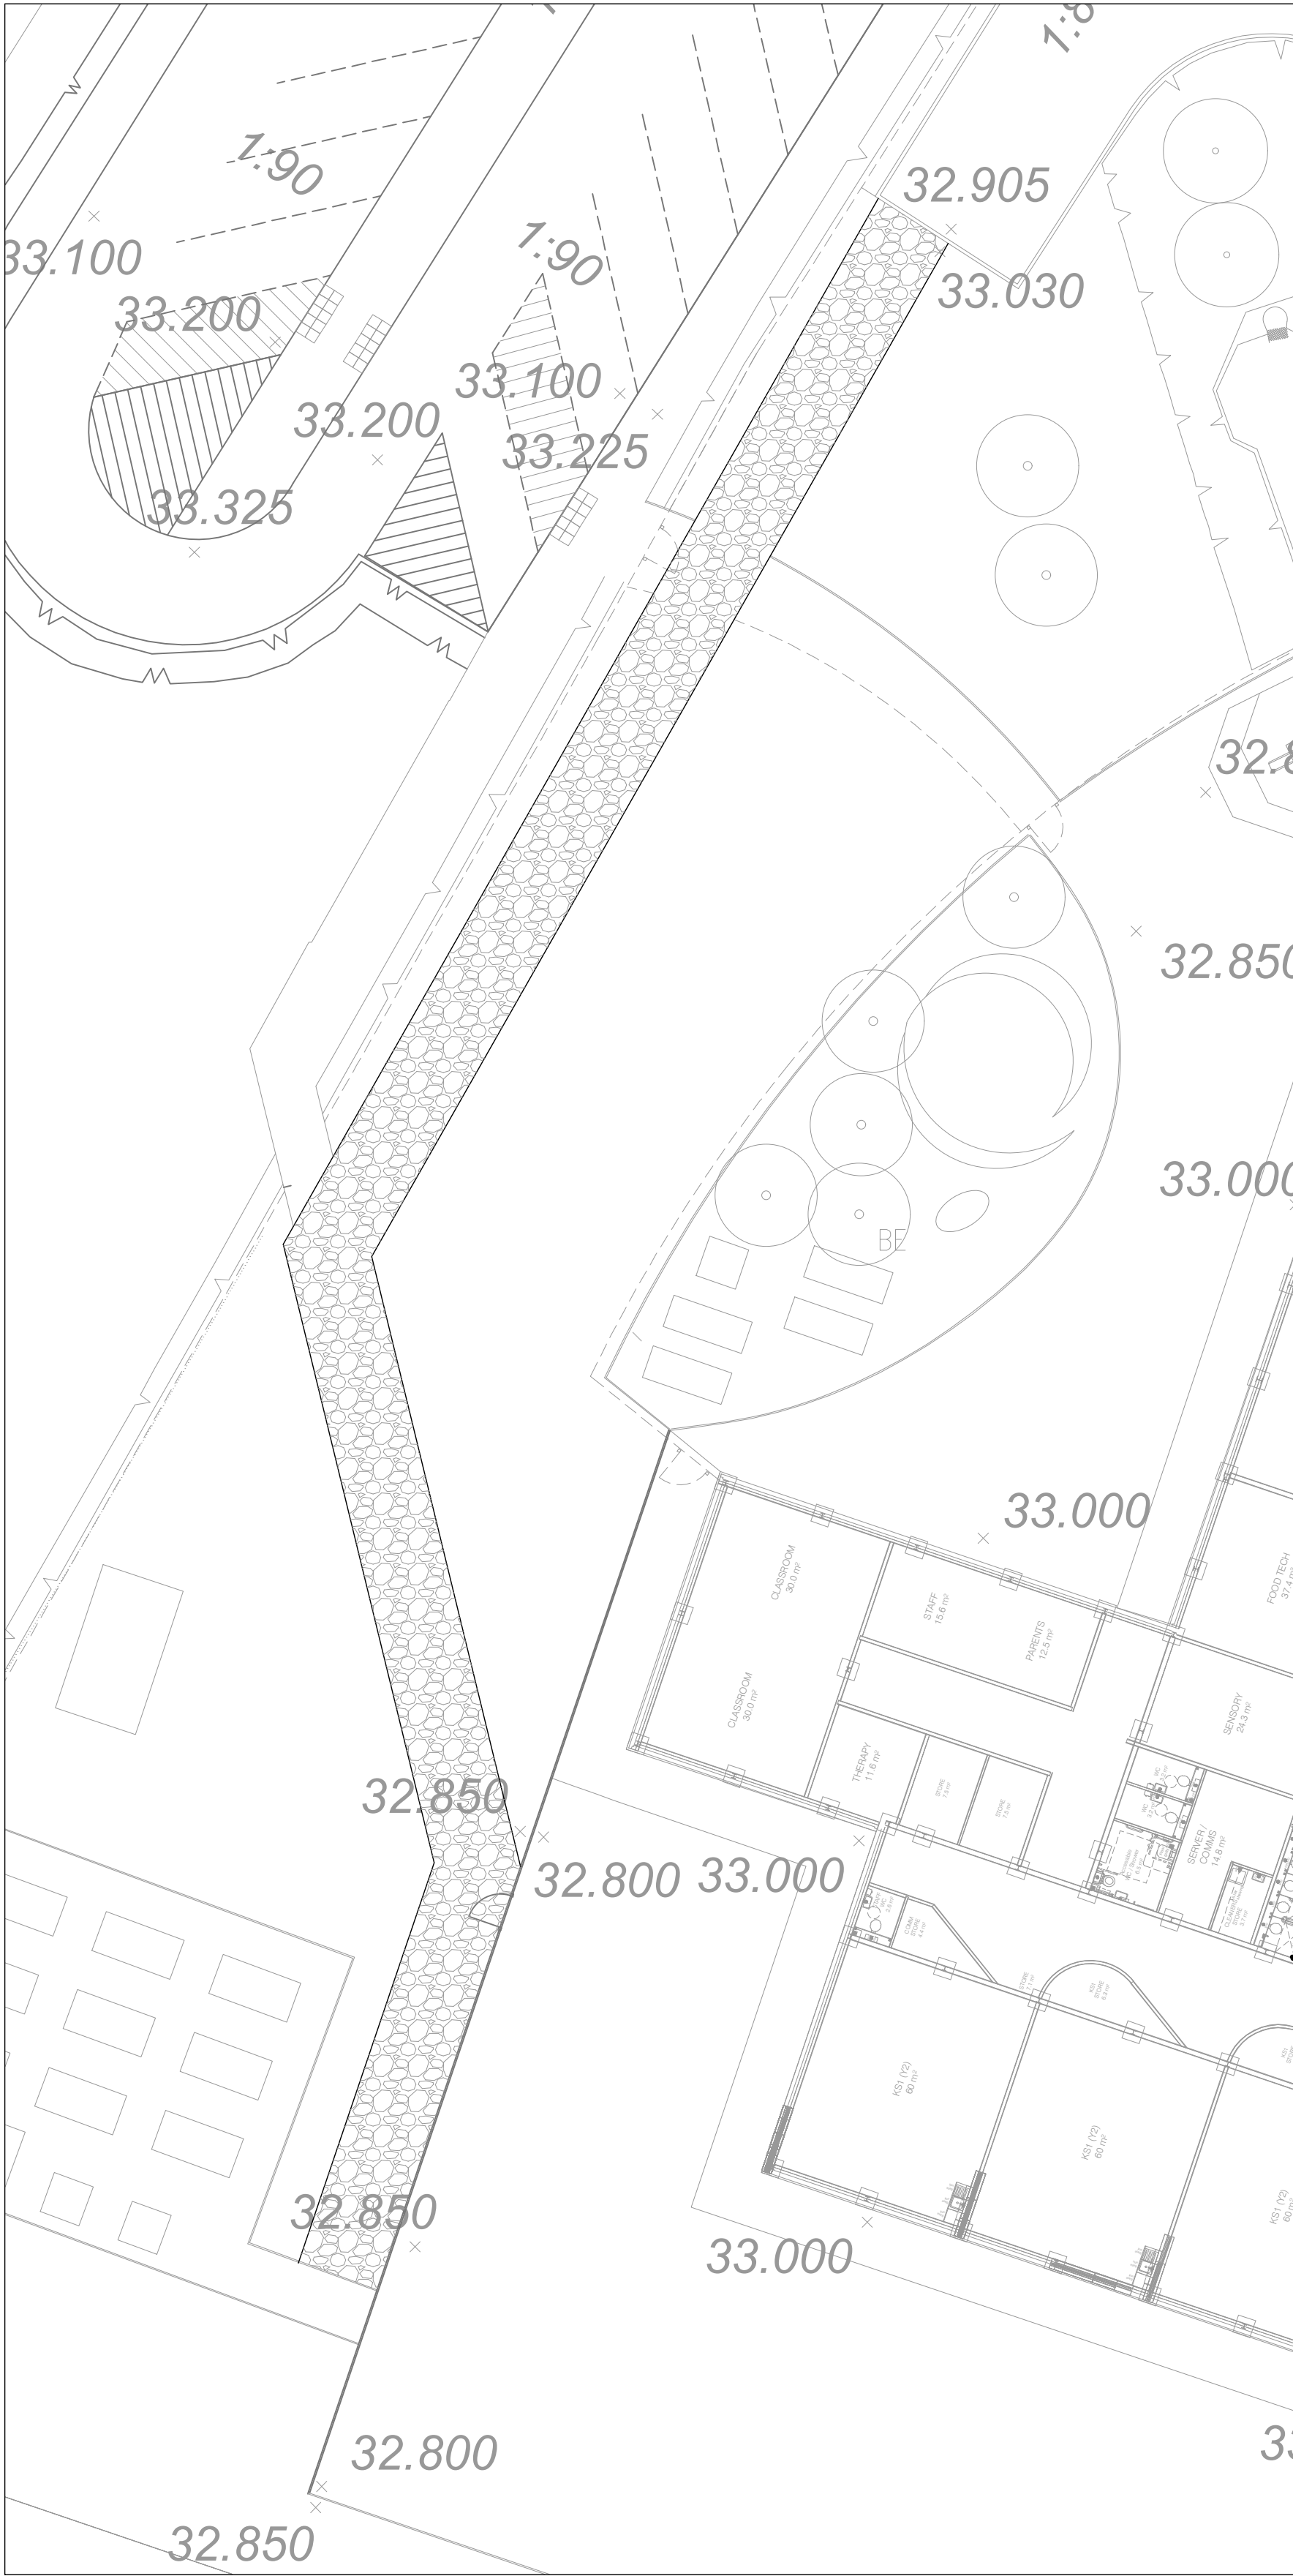


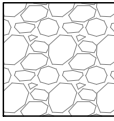

ACCESS ROAD LAYOUT
SCALE 1:200


LEGEND

 DENOTES EXTENT OF POROUS ACCESS ROAD

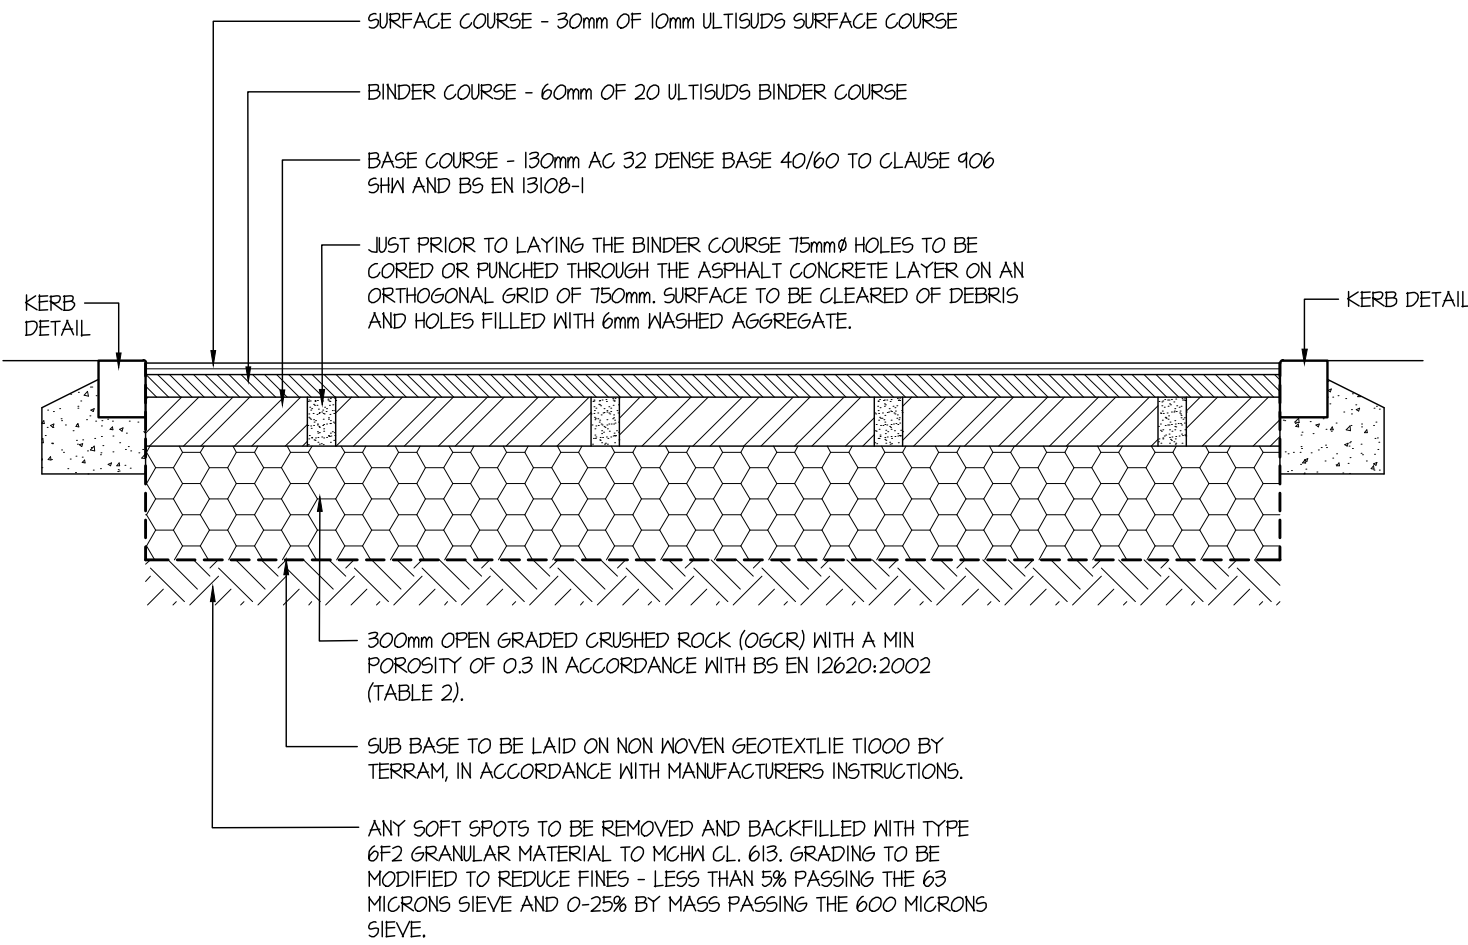

POROUS ACCESS ROAD CONSTRUCTION
ULTISUDS POROUS ASPHALT LAYERS NOT TO BE USED AS A RUNNING COURSE BY CONSTRUCTION TRAFFIC DURING SITE WORKS.
SCALE 1:20

POROUS ACCESS ROAD CONSTRUCTION BASED ON THE FOLLOWING:
INFILTRATION RATE OF 3.423 X 10⁻⁶ M/S IDENTIFIED BY TESTING DATED 10/06/2021.
CBR VALUE OF 4.3% IDENTIFIED BY TESTING CARRIED OUT BY K4 SOILS LABORATORY DATED 25/05/2021.
GROUNDWATER WAS IDENTIFIED NO SHALLOWER THAN 1.75m BELOW GROUND LEVEL IN THE GEOTECHNICAL AND LAND CONTAMINATION ASSESSMENT BY LEH NEMBLEY DATED JANUARY 2012.

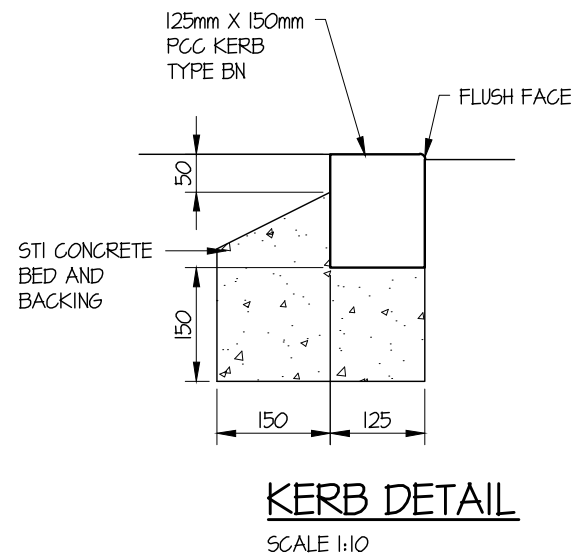

- NOTES**
- THE DRAWINGS ARE NOT TO BE SCALED. ALL DIMENSIONS AND LEVELS ARE TO BE CHECKED ON SITE PRIOR TO COMMENCEMENT OF THE WORKS. ANY DISCREPANCIES BY THE MAIN CONTRACTOR ARE TO BE REPORTED TO THE ENGINEER (GYOURY SELF PARTNERSHIP).
 - THE CONTRACTOR IS TO CHECK DIMENSIONS ON SITE PRIOR TO ORDERING ANY MATERIALS.
 - THIS DRAWING IS COPYRIGHT AND MUST NOT BE REPRODUCED OR COPIED TO ANY THIRD PARTY WITHOUT THE WRITTEN CONSENT OF GYOURY SELF PARTNERSHIP.
 - THE DRAWINGS DO NOT CARRY ANY VALIDITY FOR NON STRUCTURAL DETAILS.
 - LIVE SERVICES - RISKS TO CONTRACTOR'S PERSONNEL - SEEK WRITTEN CONFIRMATION FROM STATUTORY AUTHORITY AND/OR BUILDINGS/SITE OWNER THAT ALL LIVE SERVICES - ESPECIALLY ELECTRICITY SERVICES - HAVE BEEN DISCONNECTED OR DIVERTED PRIOR TO CONSTRUCTION. IF ANY SERVICES ARE TO REMAIN LIVE DURING THE CONSTRUCTION WORK, ENSURE THAT THE LOCATIONS OF THESE ARE IDENTIFIED AND CLEARLY MARKED. ALL OPERATIVES ARE TO BE MADE AWARE OF THEIR PRESENCE, EMPLOY HAND DIGGING NEAR/ADJACENT TO ANY KNOWN LIVE SERVICES.

REV.	DATE	DESCRIPTION	DRN.
Gyoury Self CONSULTING ENGINEERS STRUCTURAL·CIVIL·ENVIRONMENTAL			
Gyoury Self Partnership (St Albans) 4b Parkway, Porters Wood, St Albans, Hertfordshire, AL3 6PA Tel: 01727 853553 www.gyouryself.co.uk Also at Hove and Fareham			
CLIENT		Niblock	
ARCHITECT		Ridge And Partners	
JOB TITLE		Lake Farm Park Academy, Hayes	
DRAWING TITLE Access Road Layout And Details			
DRAWN		CHECKED	
BK		PAL	
DATE		ENGINEER	
June 2021		BK	
SCALE (AT A1 SIZE)		DRAWING No.	
As Shown		200	
JOB No.			
15310PL			
REV.		STATUS	
-		PRELIMINARY	

