




Lannock Road

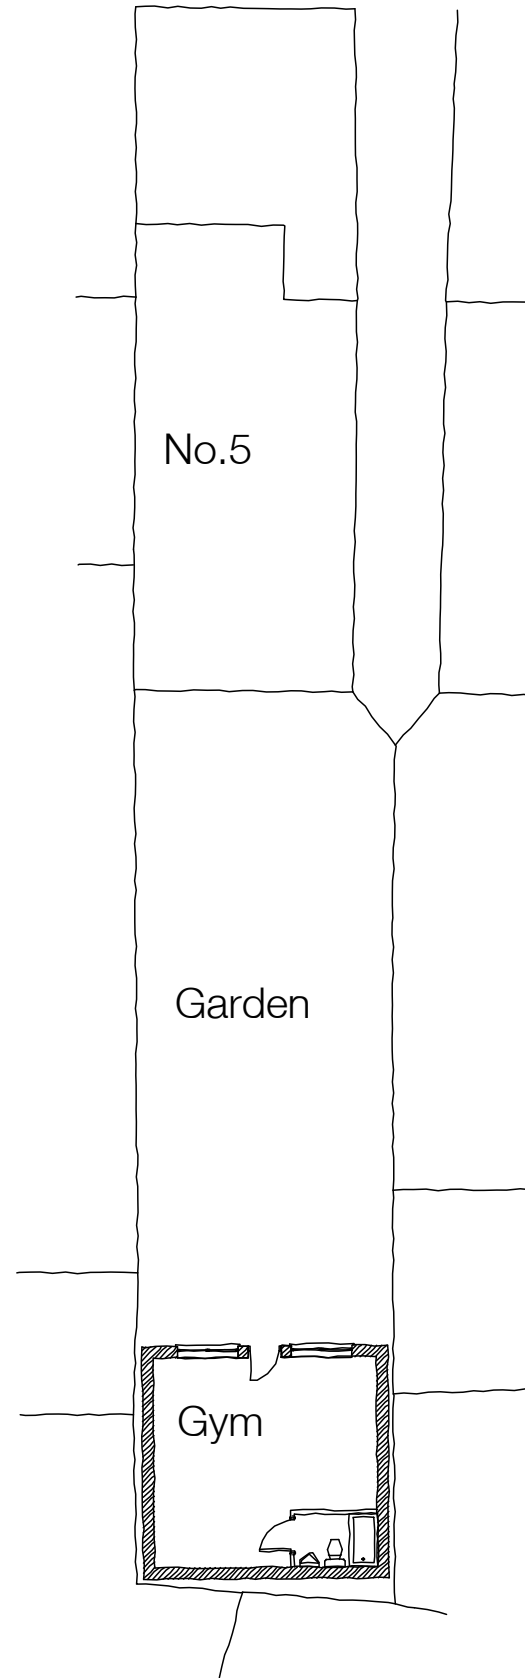



BLOCK PLAN 1:200

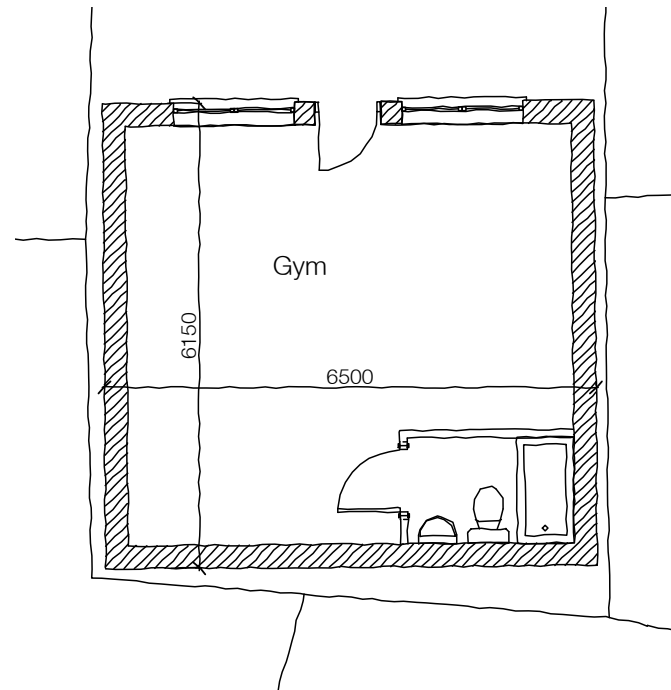

PLAN 1:100

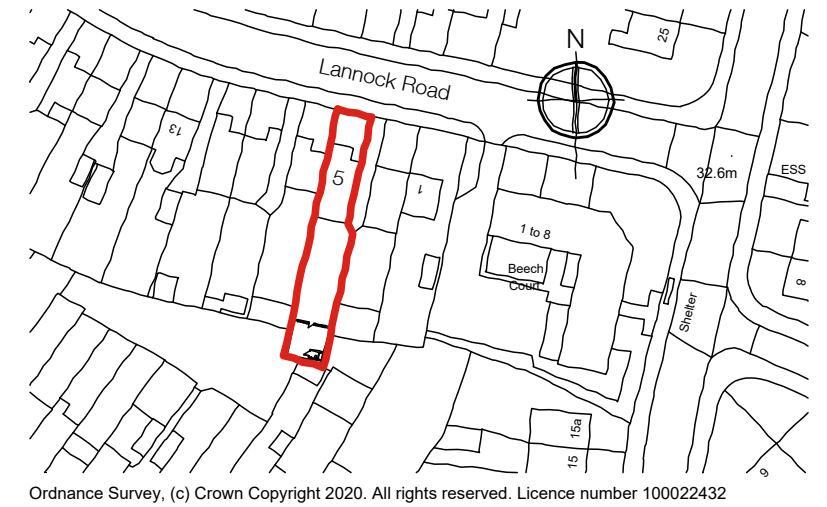

LOCATION PLAN 1:1250

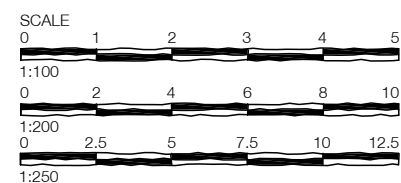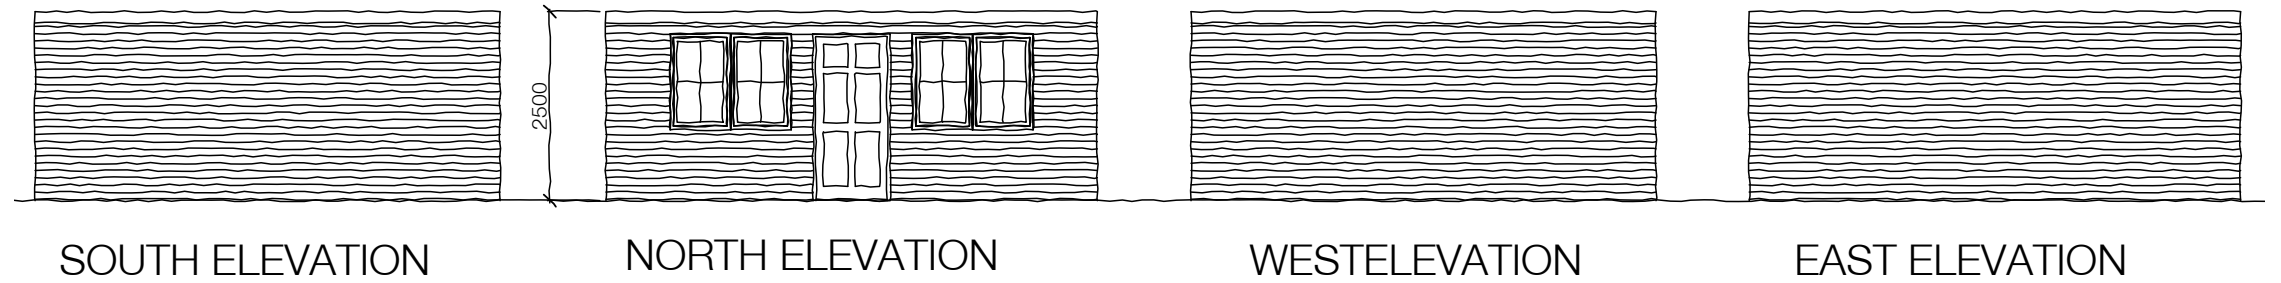

KEY PLAN

REVISIONS

SITE 5 LANNOCK ROAD, HAYES

DRAWING PROPOSED OUTBUILDING

NUMBER P56-20-100

SCALE 1:100/ 200/ 1250

DATE 8.20

PAPER A3


DANKS BADNELL
CHARTERED ARCHITECTS
Kings Stables 3-4 Osborne Mews Windsor Berkshire SL4 3DE
www.danksbadnell.co.uk • enquiry@danksbadnell.co.uk • 01753 859880