

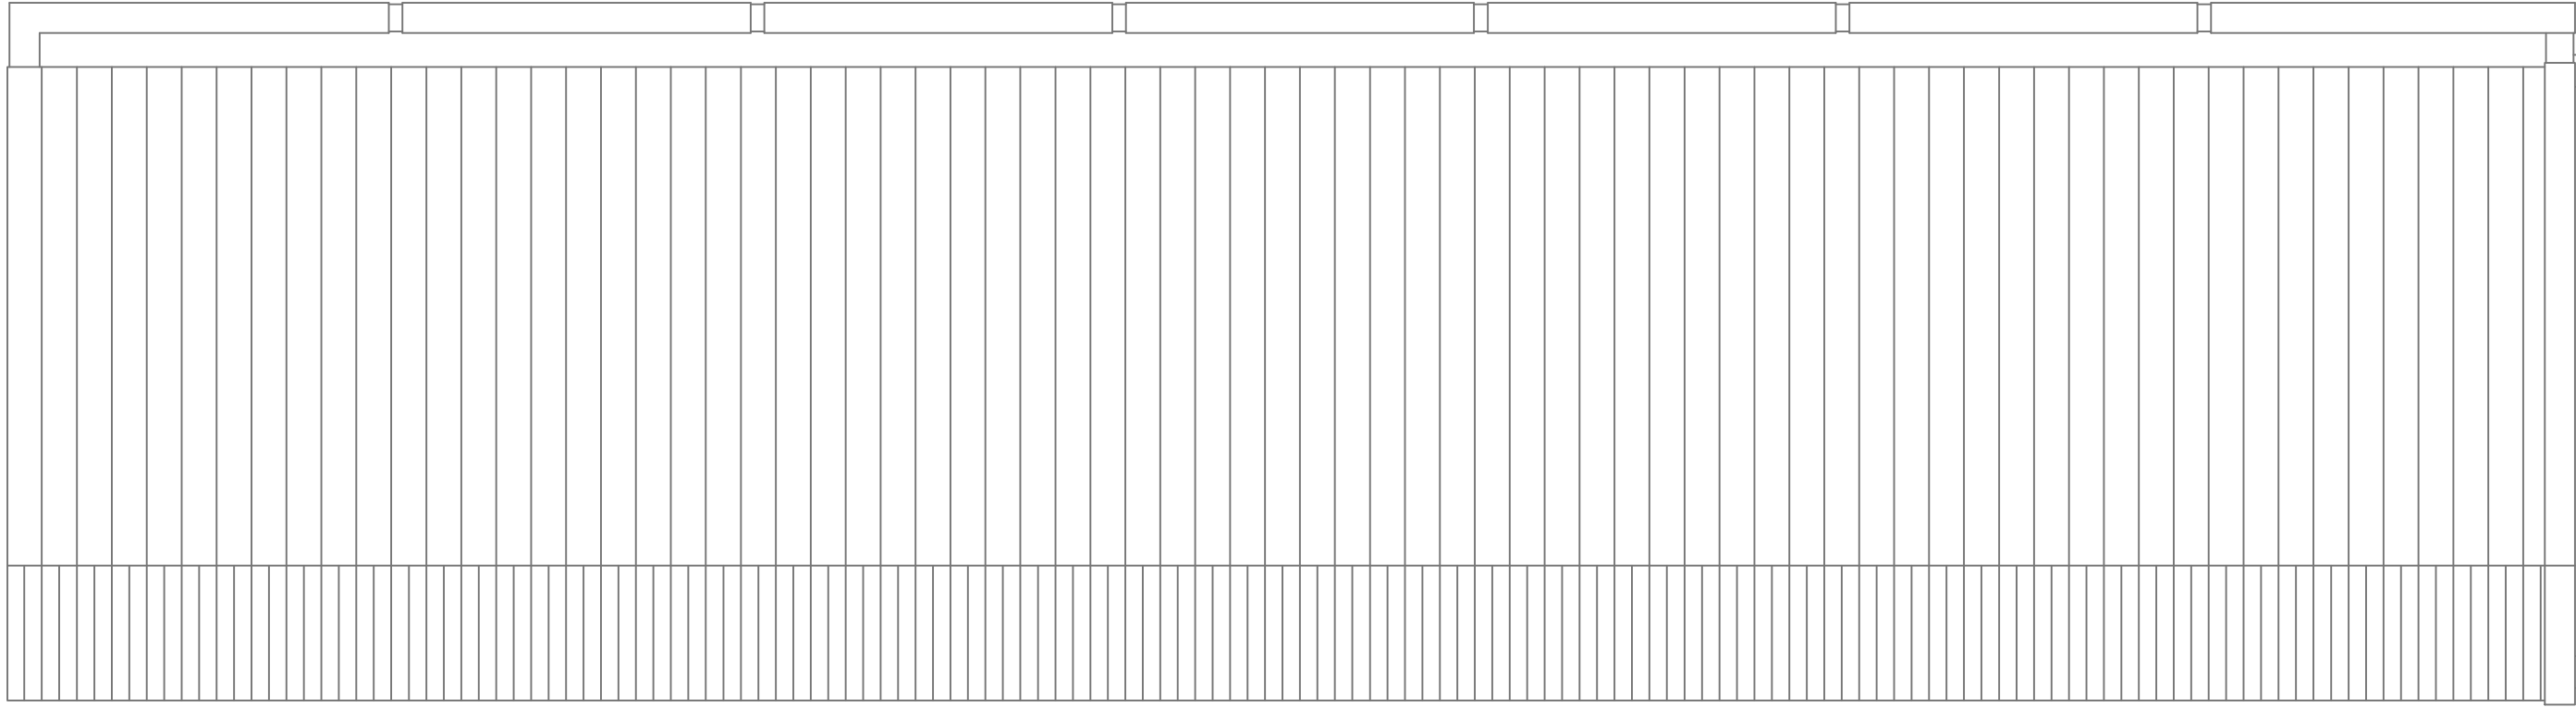


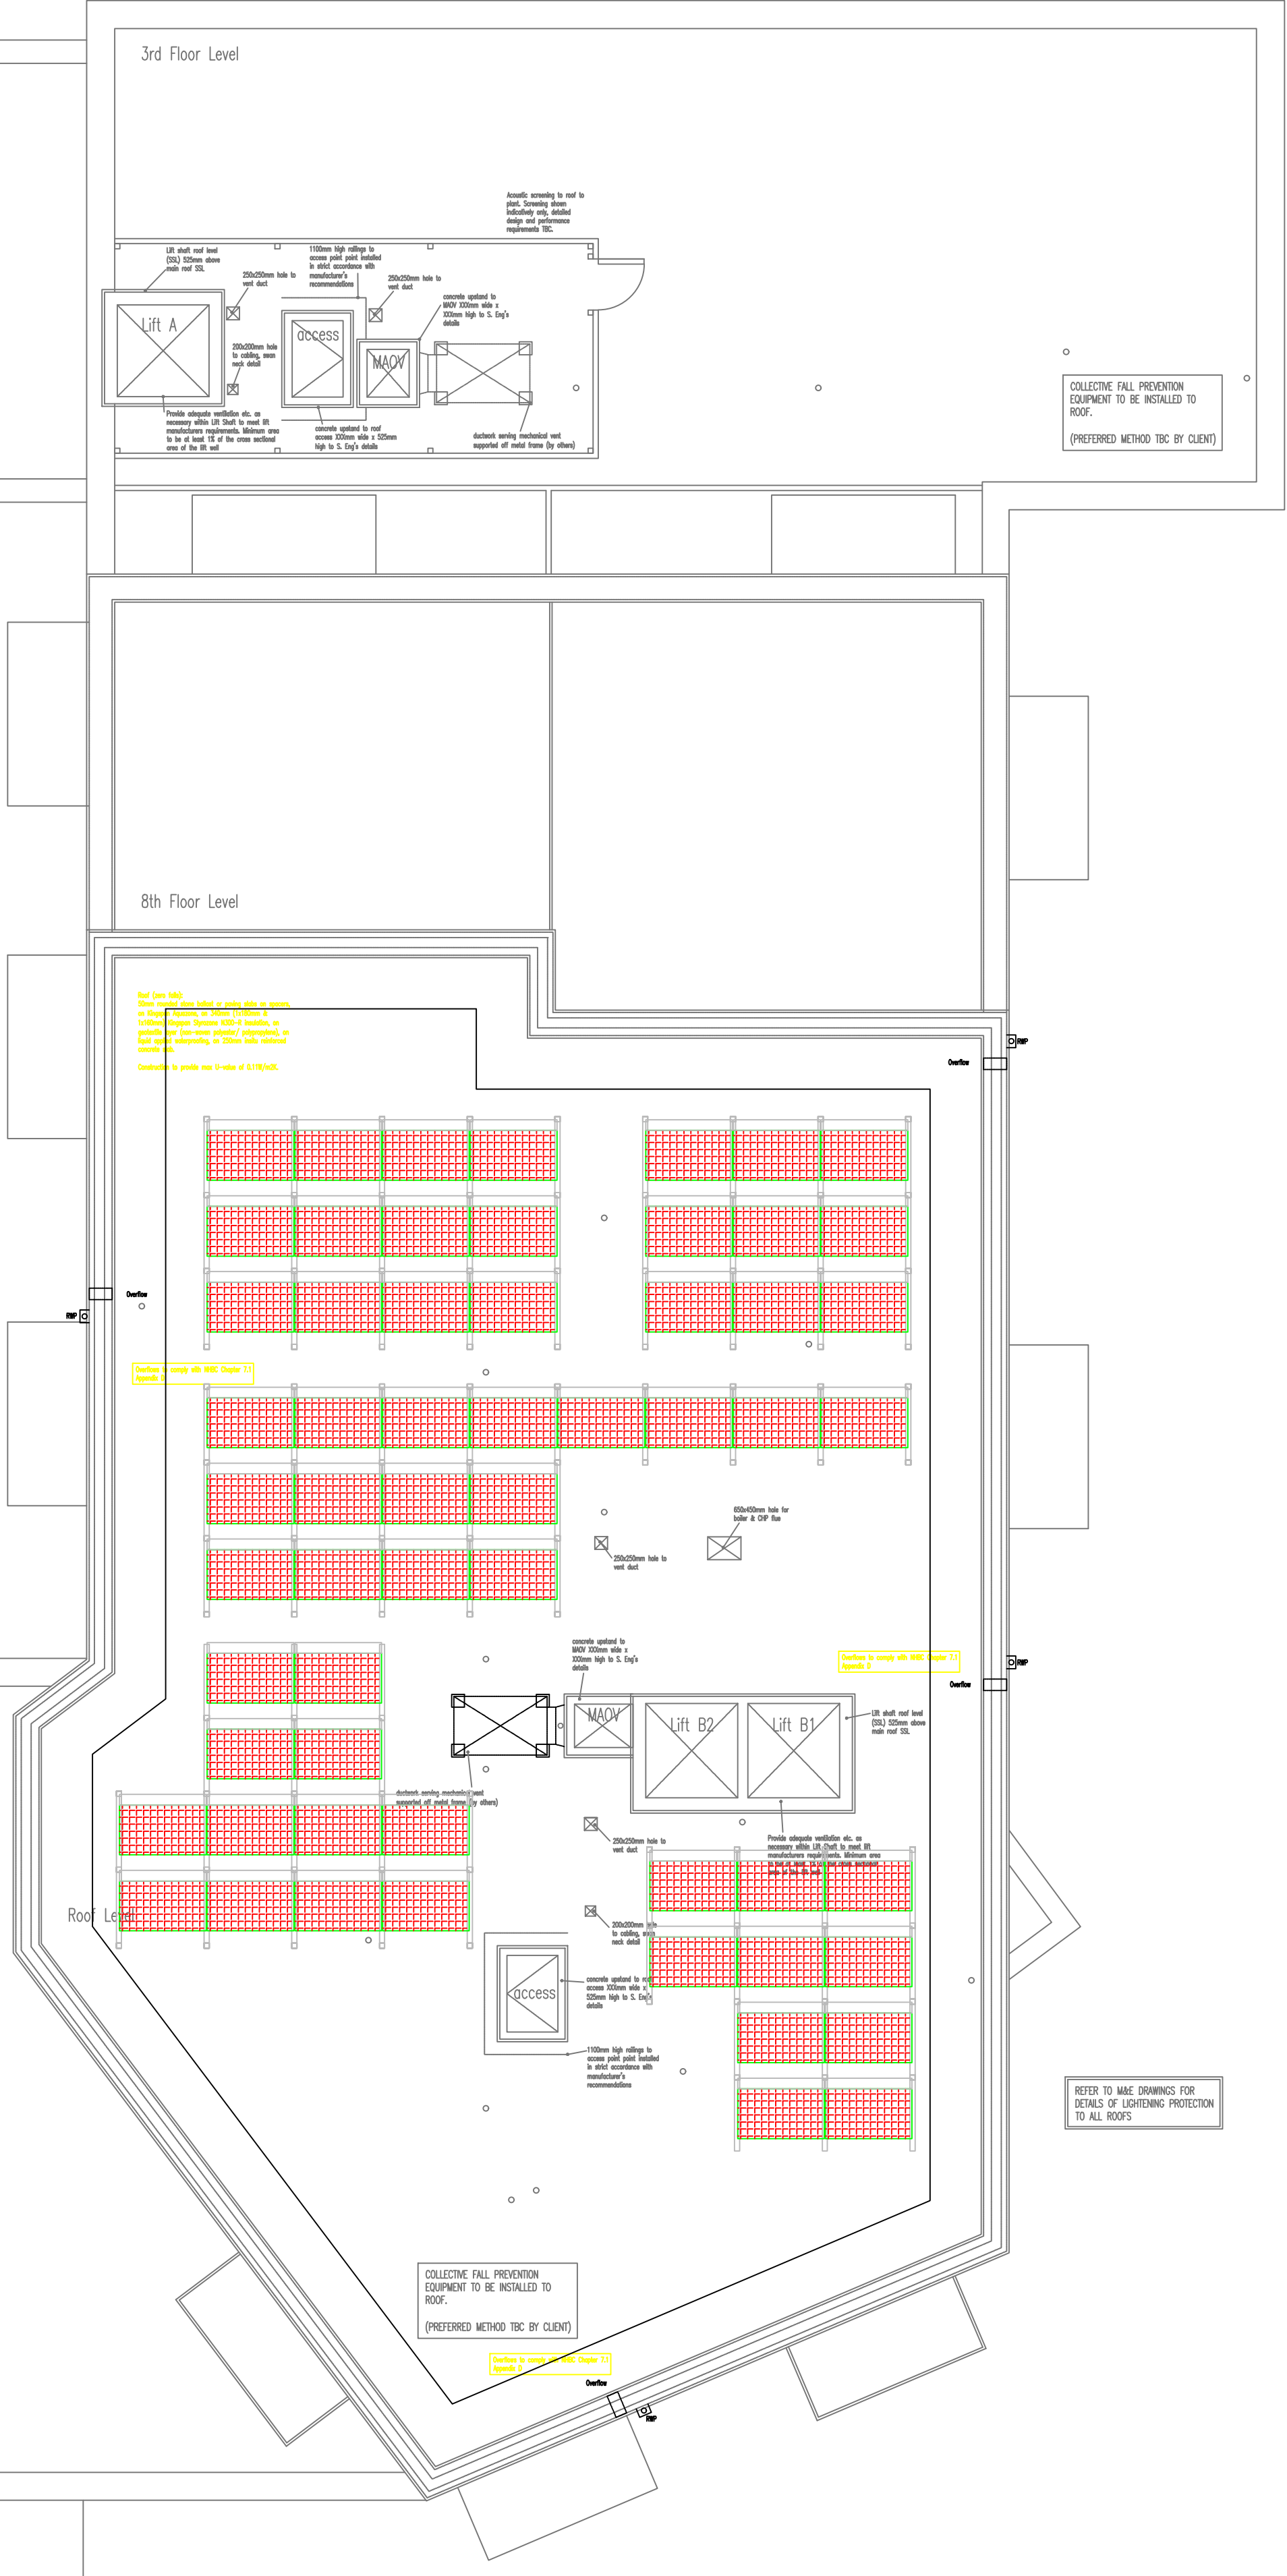

83 x 275W PV PANELS  
22.825kWp

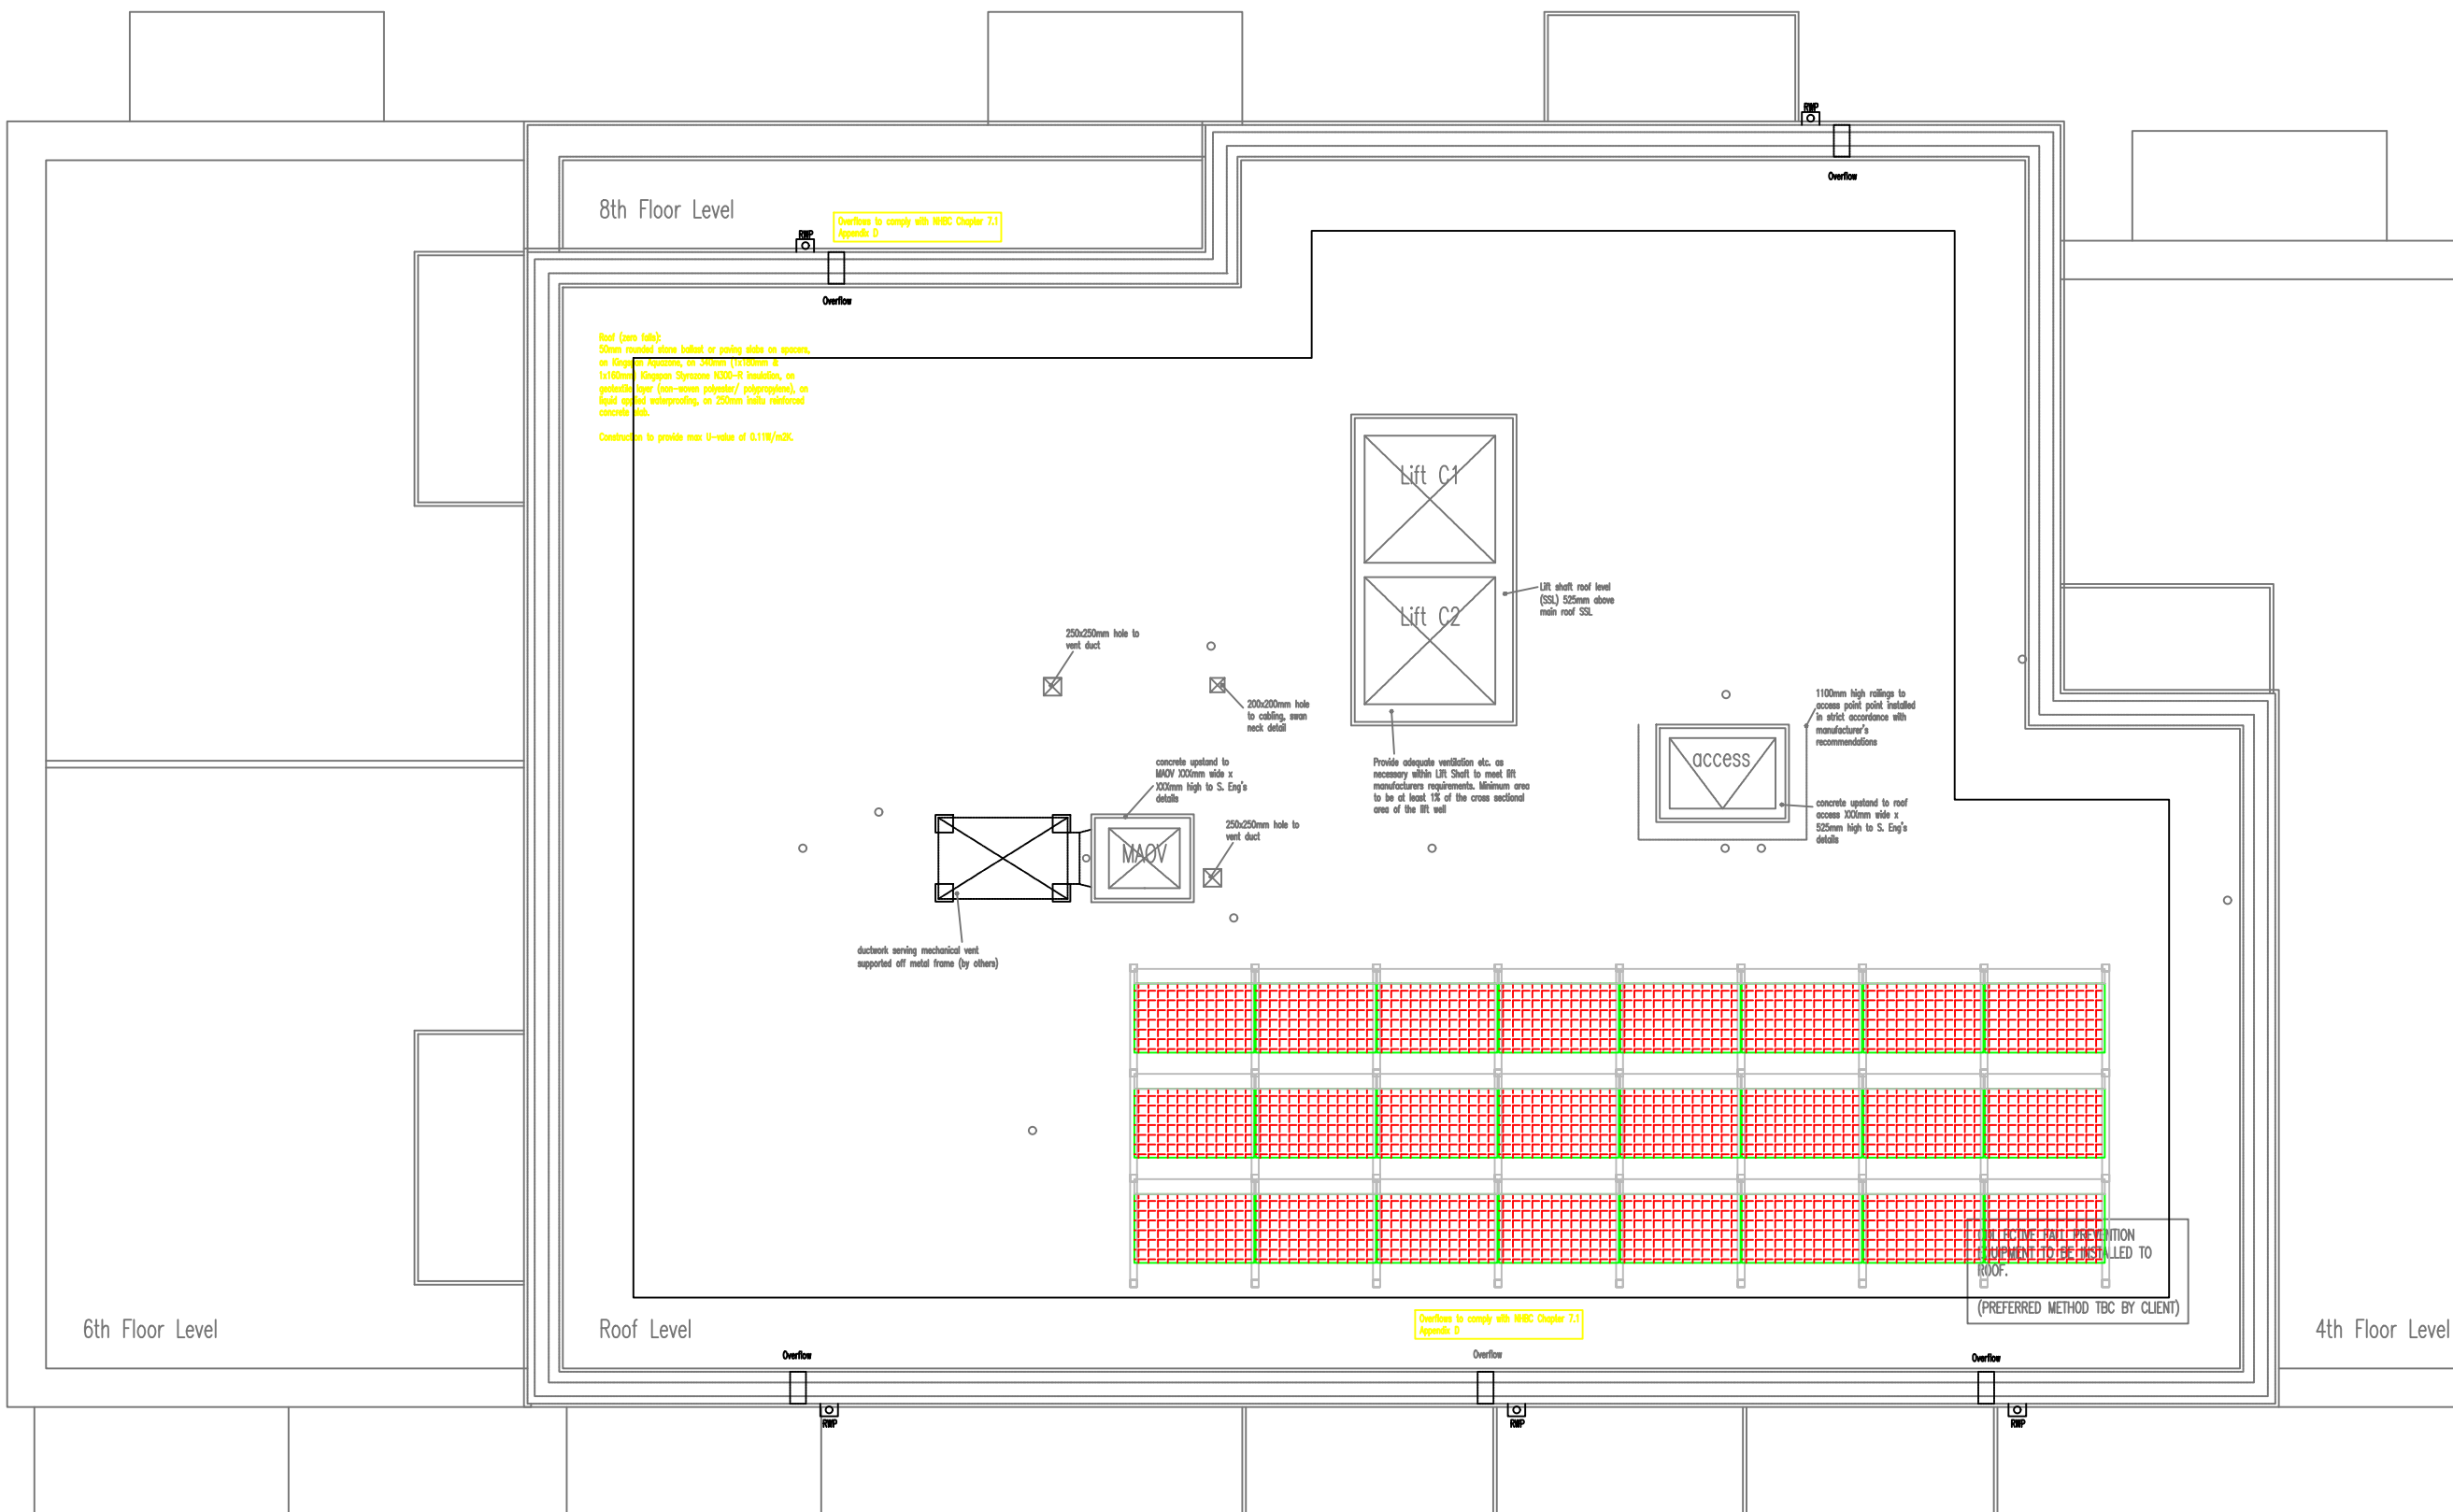

**KEY**

275W SOLAR PANEL

50mm MEDIUM GAUGE GALVANISED ALUMINUM PERFORATED TRAY

**NOTE**

ALL OTHER CABLES NOT SHOWN IN CONTAINMENT RUNS WILL BE DRESSED IN TO PV FRAMING SYSTEM. ALL CABLES OUTSIDE OF PV ARRAY TO BE ATTACHED TO 50mm MEDIUM GAUGE GALVANISED ALUMINUM PERFORATED TRAY

|   |             |                   |        |
|---|-------------|-------------------|--------|
| P   | 20/02/19    | PRELIMINARY ISSUE | JS     |
| Rev   | Date        | Description       | Drawn  |
| Issue status   |             |                   |        |
| <b>PRELIMINARY</b>   |             |                   |        |
| Project   |             |                   |        |
| BLYTHE ROAD   |             |                   |        |
| Title   |             |                   |        |
| SOLAR PV ROOF LAYOUT   |             |                   |        |
| Scale   | Designed By | Checked by        | Date   |
| 1:100@A1   | JS          | DW                | FEB'19 |
|  Envirolec SES Ltd<br>Unit 2, Hope Lane, Ebbw Vale, NP23 5JF<br>E: jonny.davies@envirolec-ses.co.uk<br>T: (0298) 090 0270 |             |                   |        |
| BLYR   | PV          | 001               | P      |

THIS DRAWING IS THE COPYRIGHT OF ENVIROLEC SES LTD. AND SHALL NOT BE USED WITHOUT PRIOR PERMISSION