


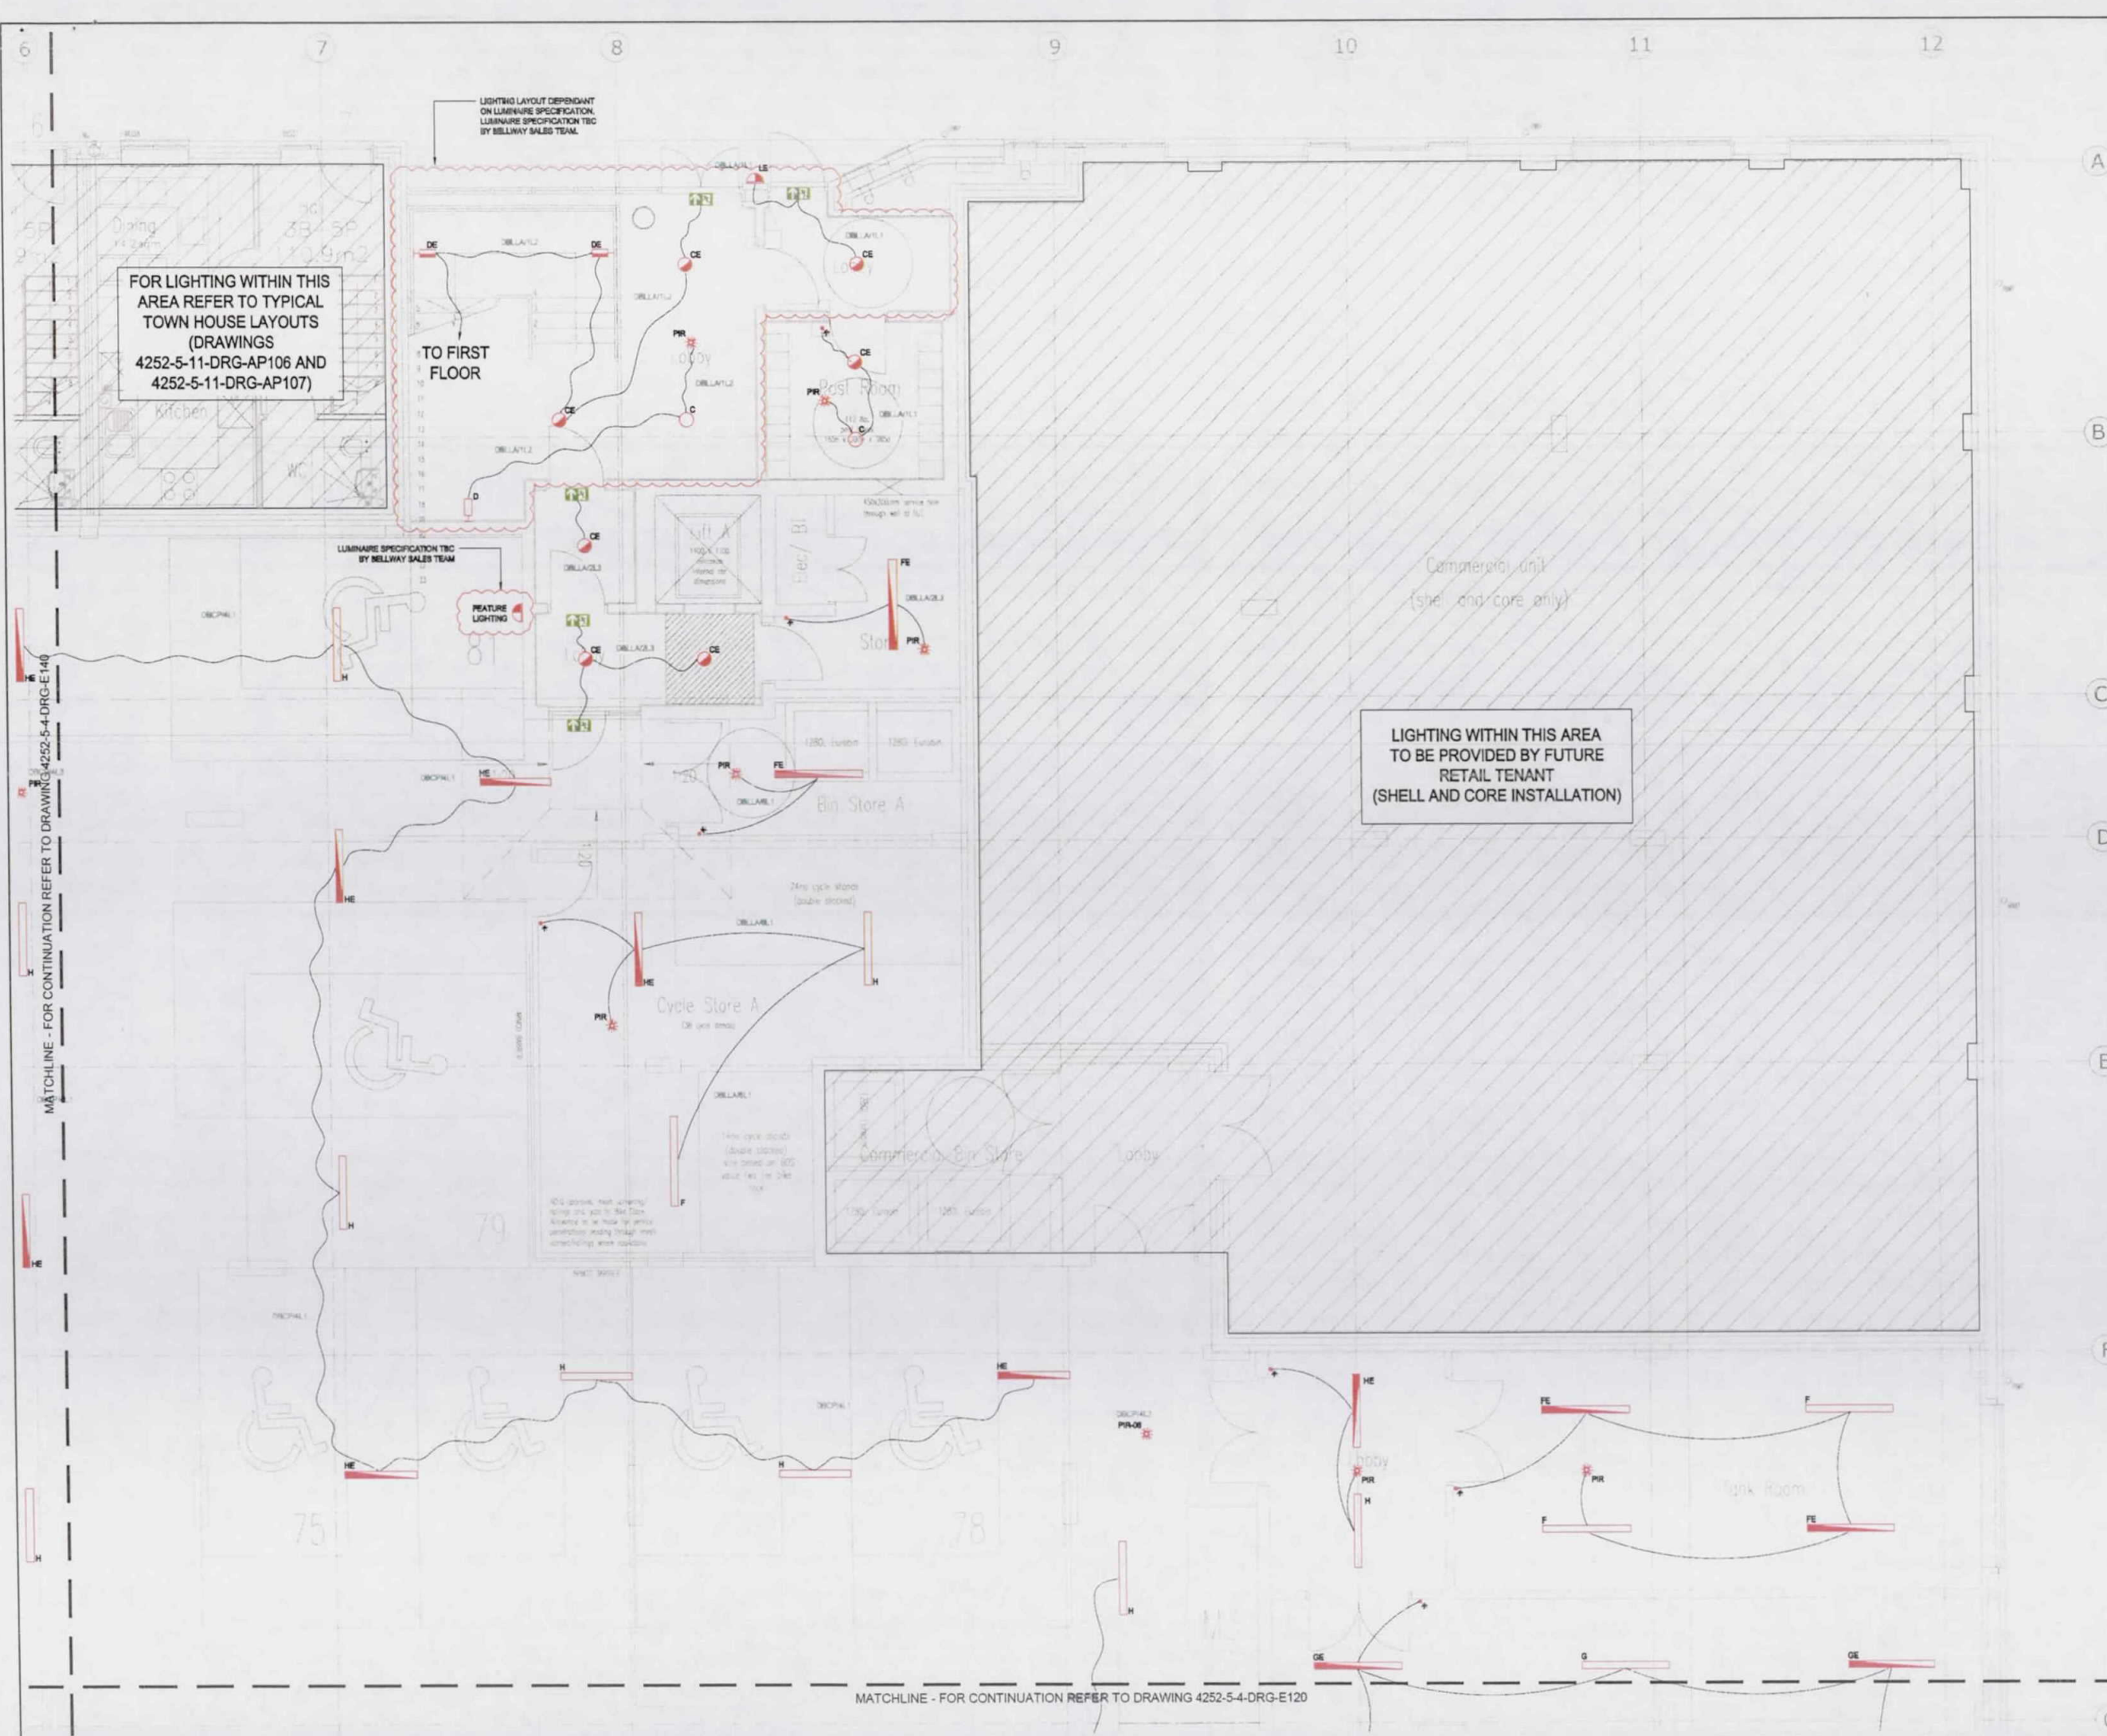

DIMENSIONS
Figured dimensions are to be taken in preference to scaled dimensions. All dimensions are to be verified on site prior to work commencing.

DISCREPANCIES
Any discrepancy is to be referred to the consultant before proceeding.

COPYRIGHT
This drawing is the property of VECTOR DESIGN and copyright is reserved by them.

RELATED DOCUMENTS
This drawing is issued on the condition that it is not copied or disclosed to any other unauthorised person without the prior consent of VECTOR DESIGN.

This drawing shall be read in conjunction with the written specification when appropriate.

T2	REVISED TENDER ISSUE - FINAL CIRCUIT REFERENCES ADDED	MD	VM	12.03.2019
T1	TENDER ISSUE	SJF	VM	xx.01.2019
P1	PRELIMINARY ISSUE	SJF	VM	xx.12.2018

Bellway

Blyth Road
Hayes

Electrical Services
Lighting Layout
Core A
Ground Floor

4252-5-4-DRG-E110

SJF	VM	1:50	T2
-----	----	------	----

vector
design

BUILDING SERVICES CONSULTANTS
Church Farm Barns, Copson Lane, Southampton, OX44 7TZ
Tel: 01955 892300
www.vectordesign.co.uk