


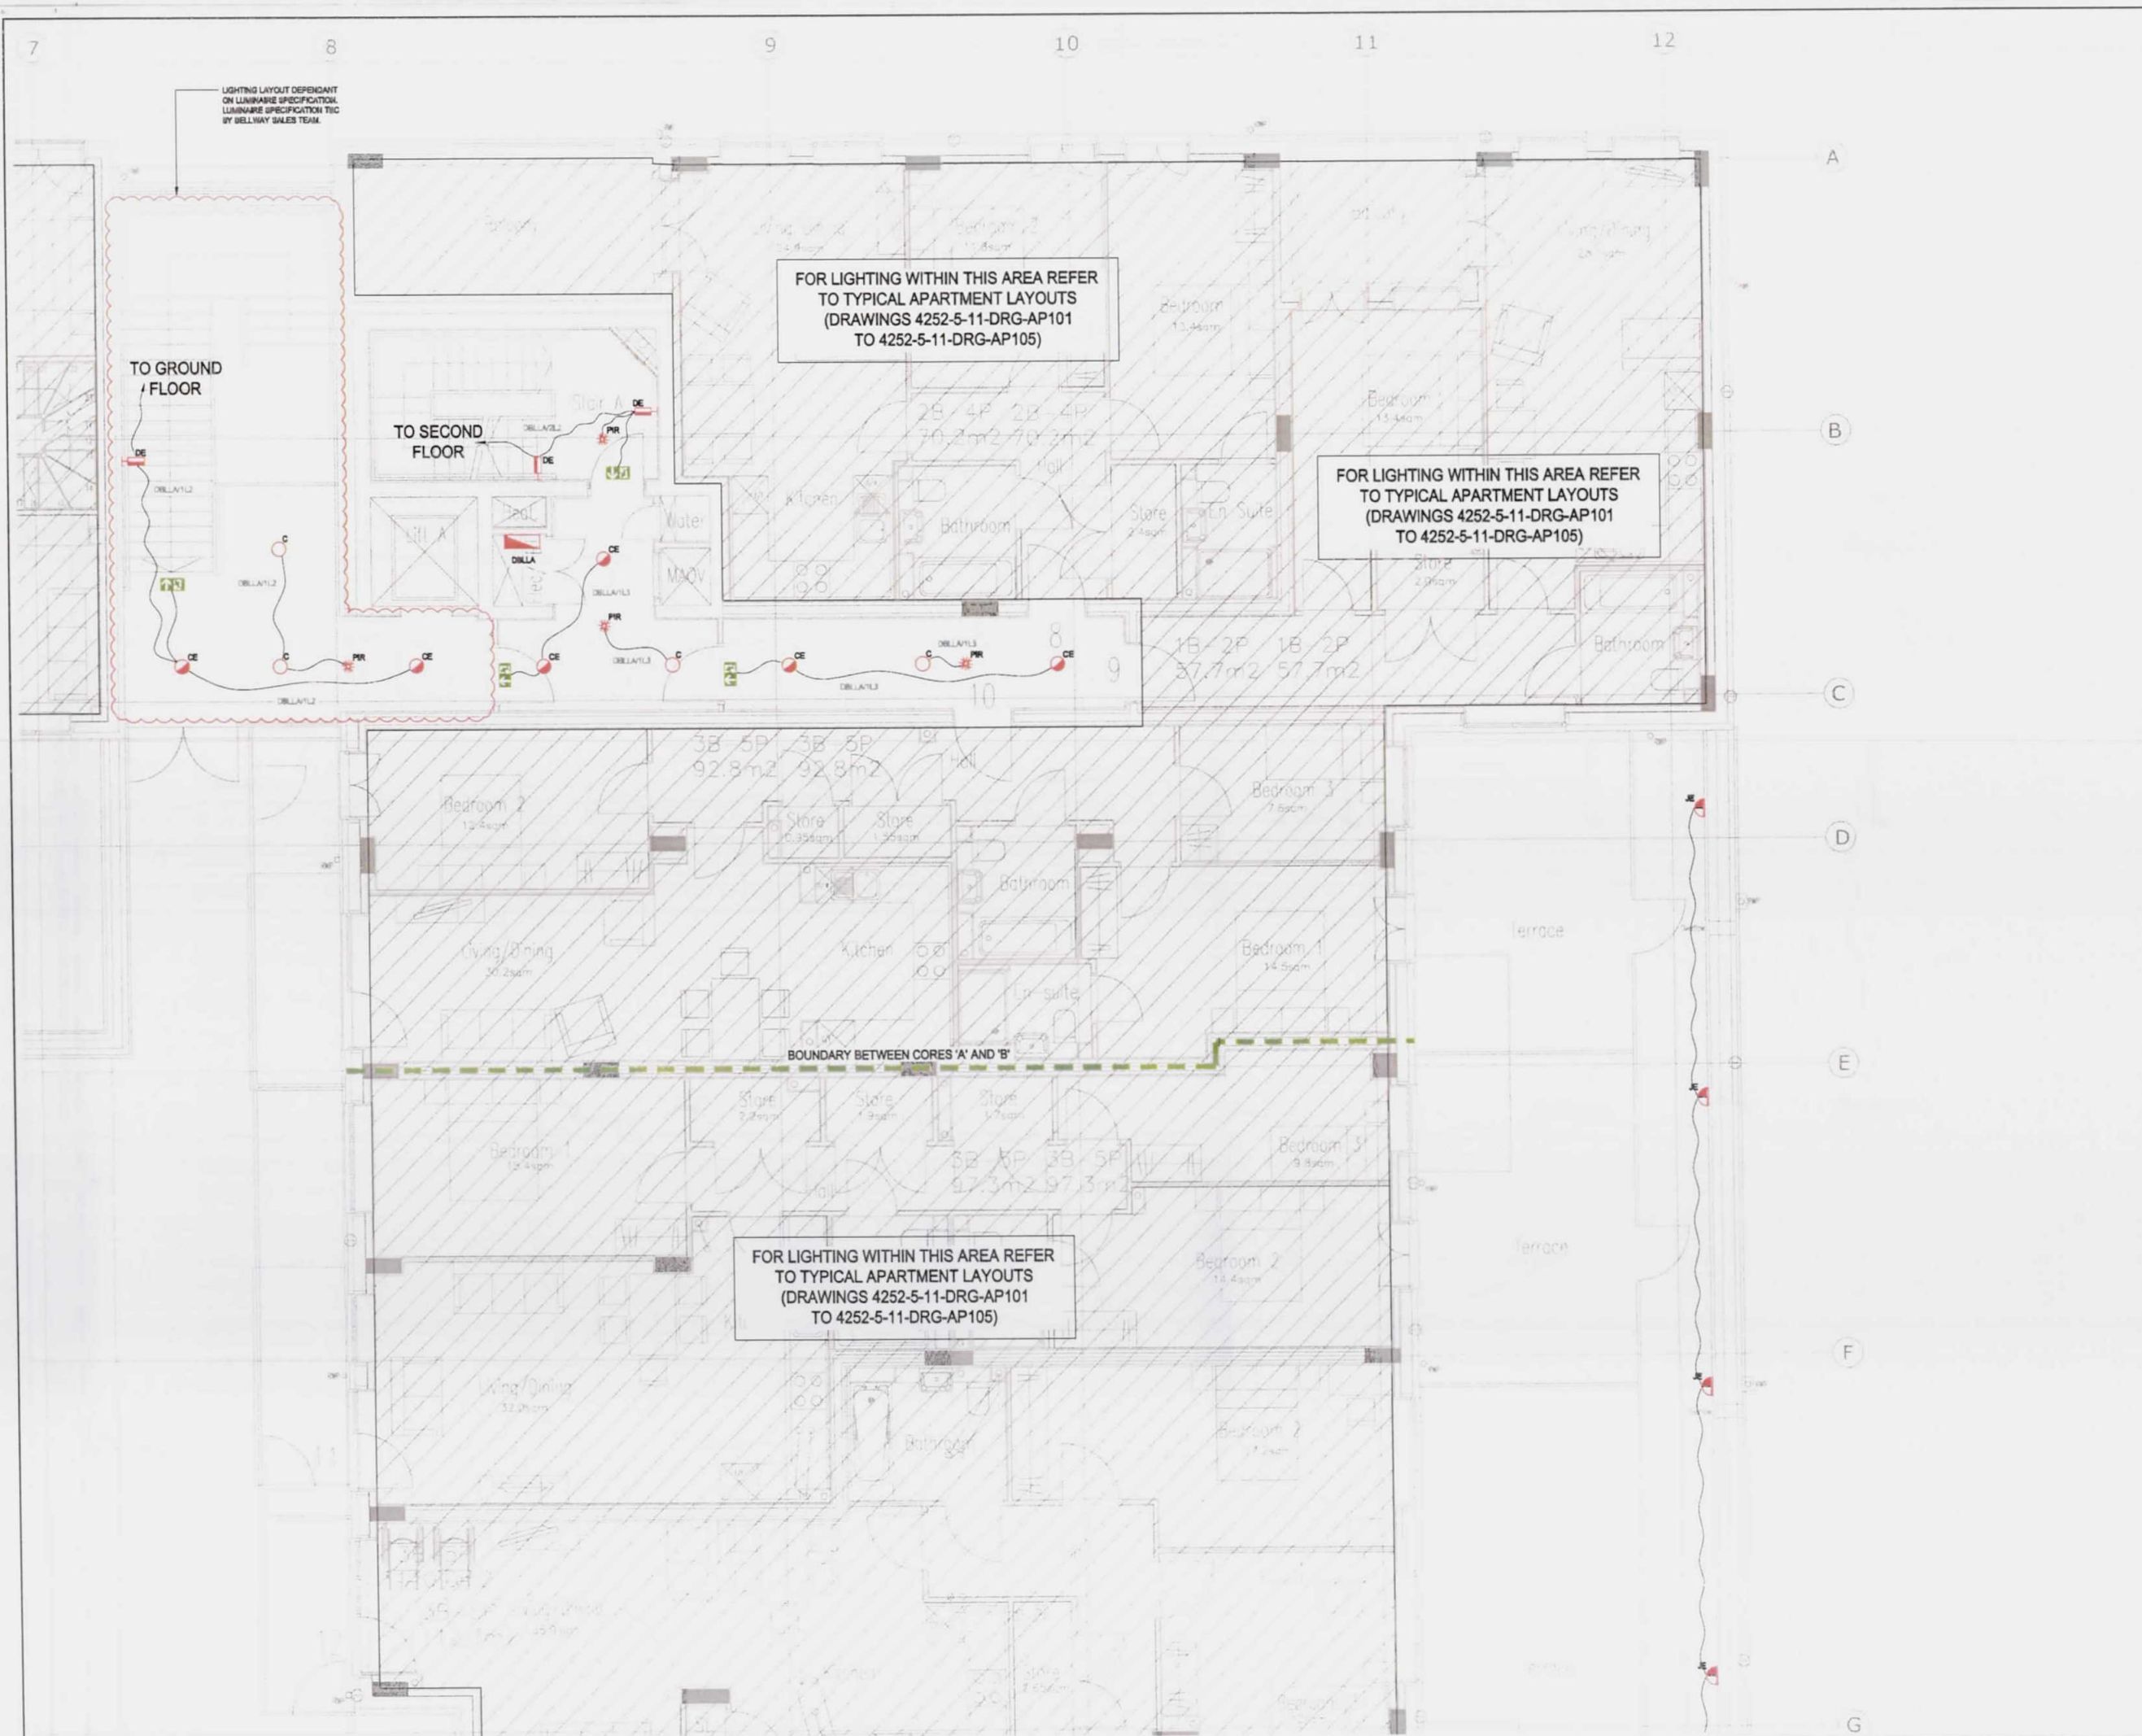

DIMENSIONS
Figured dimensions are to be taken in preference to scaled dimensions. All dimensions are to be verified on site prior to work commencing.

DISCREPANCIES
Any discrepancy is to be referred to the consultant before proceeding.

COPYRIGHT
This drawing is the property of VECTOR DESIGN and copyright is reserved by them.

This drawing is issued on the condition that it is not copied or disclosed to any other unauthorised person without the prior consent of VECTOR DESIGN.

RELATED DOCUMENTS
This drawing shall be read in conjunction with the written specification when appropriate.

T2	REVISED TENDER ISSUE - FINAL CIRCUIT REFERENCES ADDED	MD	VM	12.03.2019
T1	TENDER ISSUE	SJP	VM	14.01.2018
P1	PRELIMINARY ISSUE	LA	VM	14.12.2018

Bellway

Blyth Road
Hayes

Electrical Services
Lighting Layout
Core A
First Floor

4252-5-4-DRG-E111

LA	VM	1:50	T2
----	----	------	----

vectordesign

BUILDING SERVICES CONSULTANTS
Church Farm Barns, Copson Lane, Stodampton, OX44 7TZ
Tel: 01885 892300
www.vectordesign.co.uk