


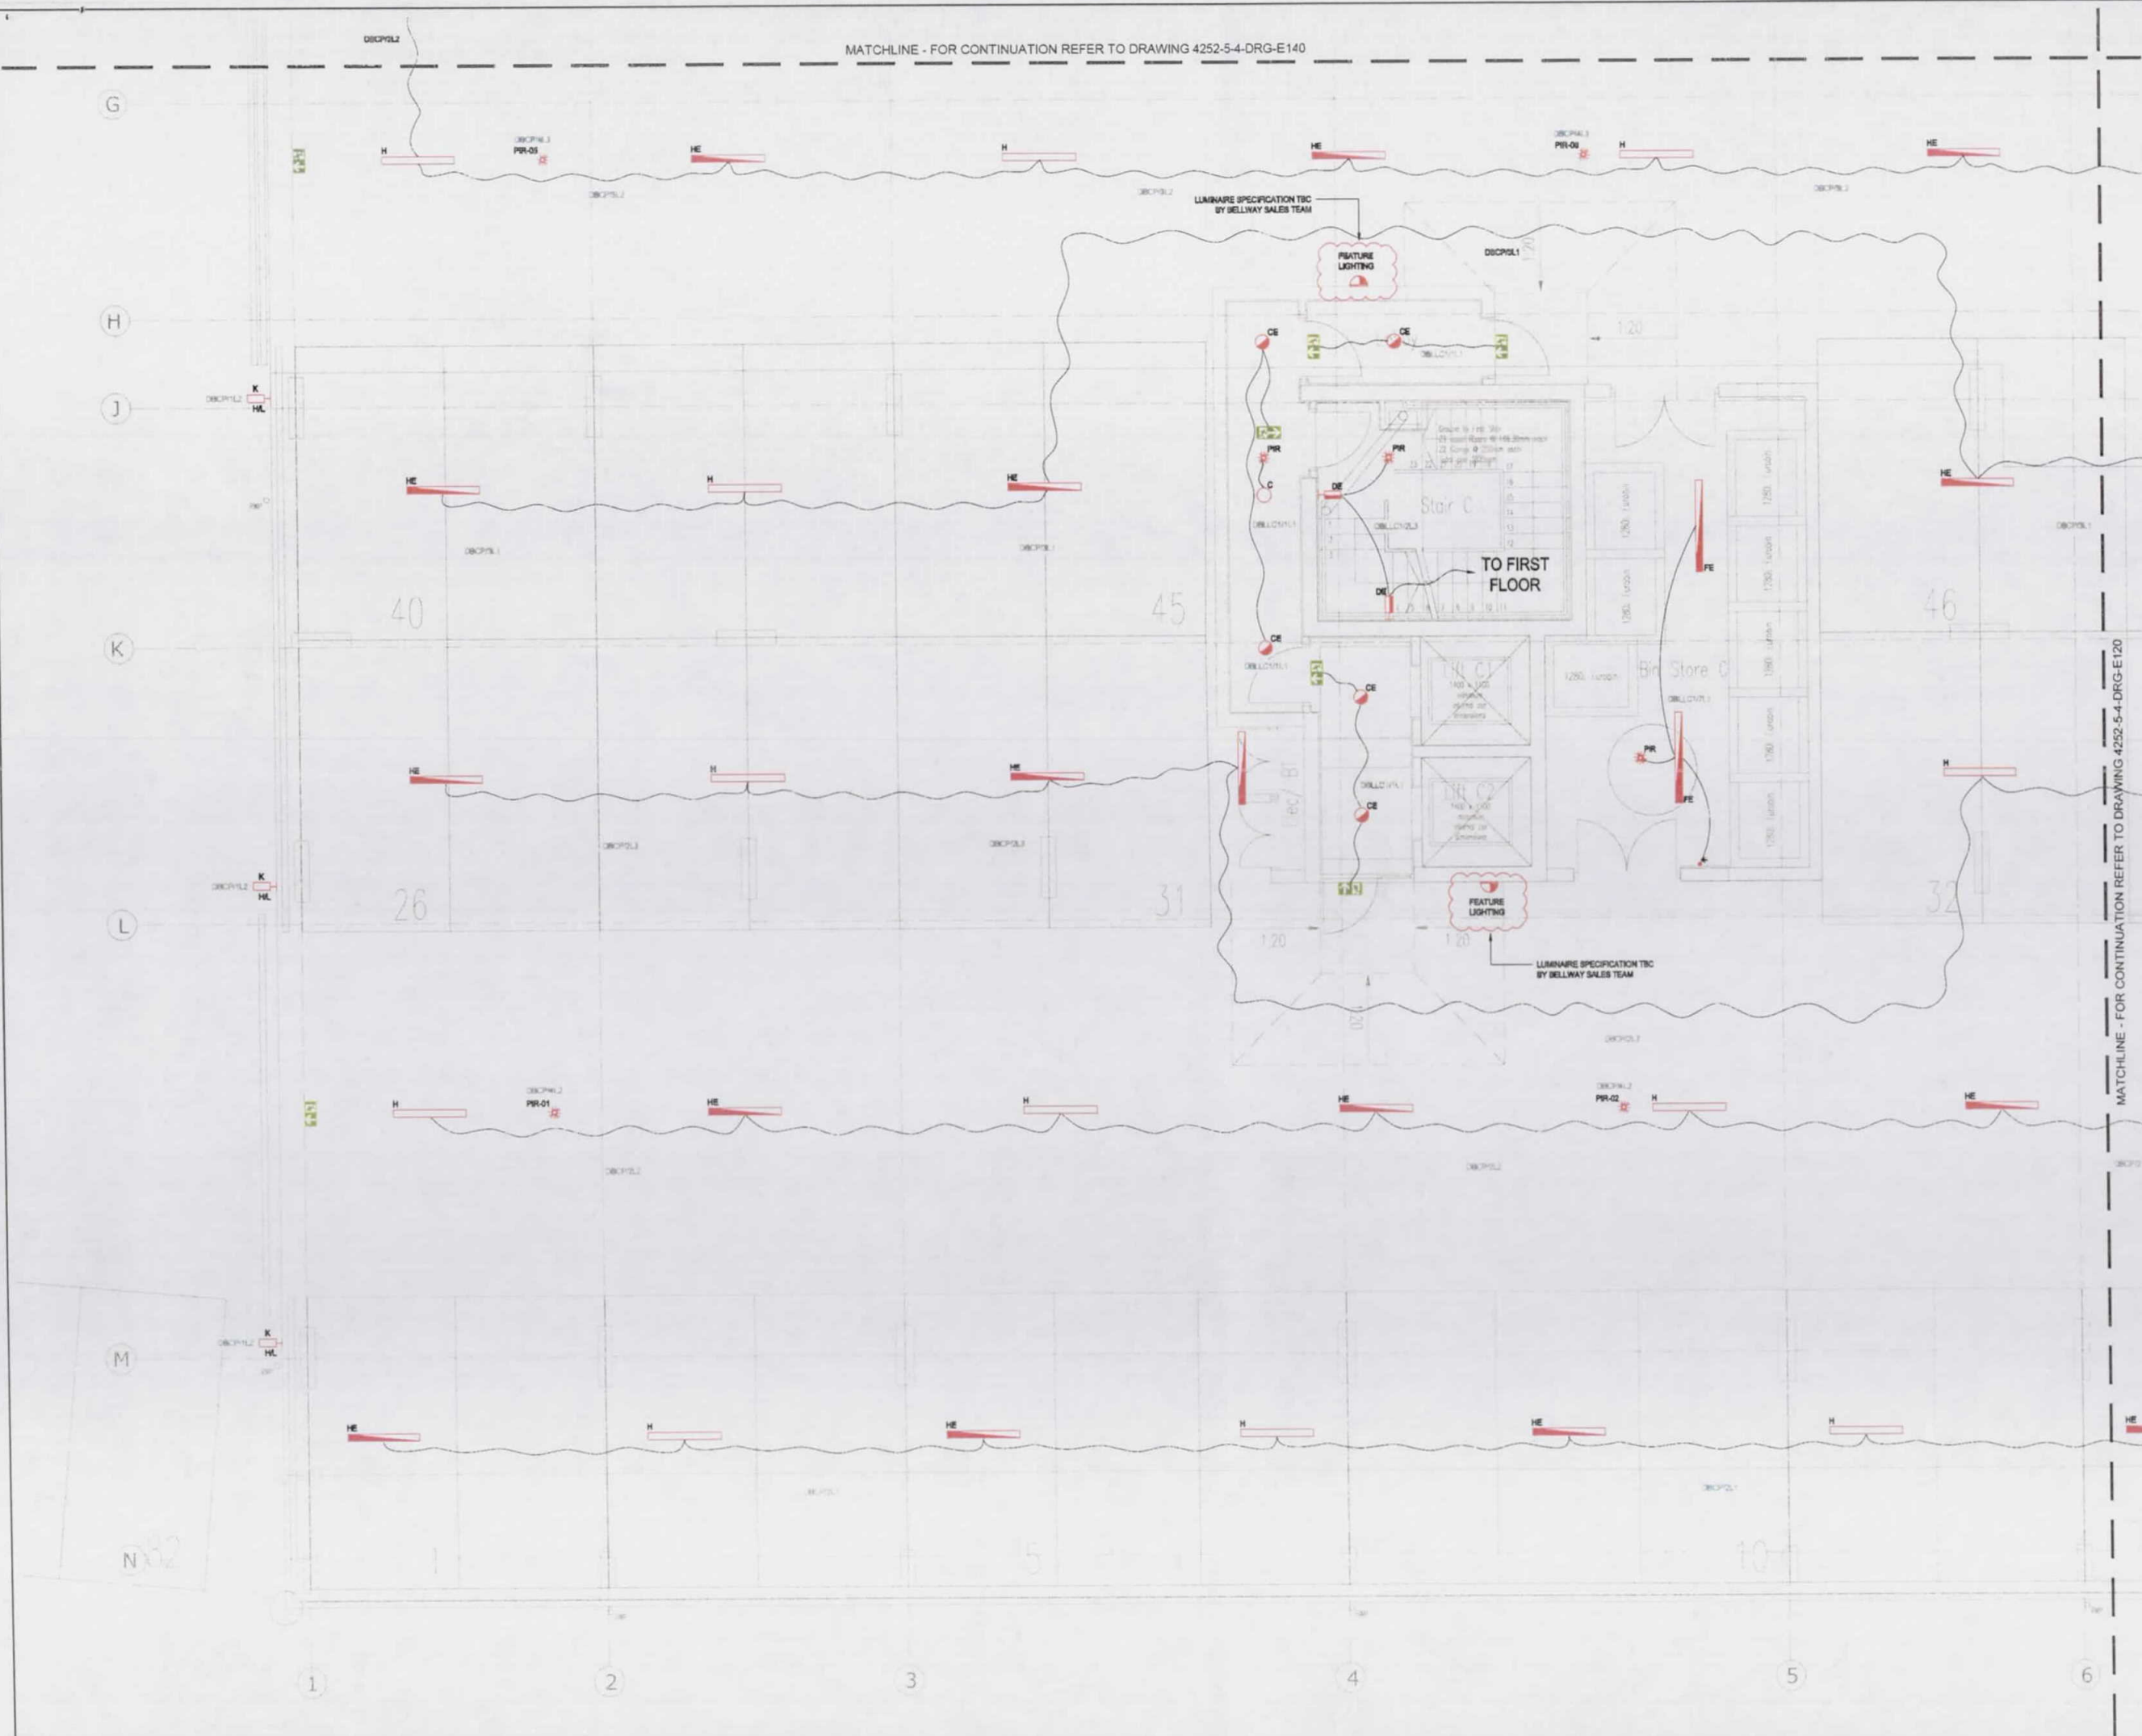

DIMENSIONS
Figured dimensions are to be taken in preference to scaled dimensions. All dimensions are to be verified on site prior to work commencing.

DISCREPANCIES
Any discrepancy is to be referred to the consultant before proceeding.

COPYRIGHT
This drawing is the property of VECTOR DESIGN and copyright is reserved by them.

RELATED DOCUMENTS
This drawing shall be read in conjunction with the written specification when appropriate.

T2	REVISED TENDER ISSUE - FINAL CIRCUIT REFERENCES ADDED	MO	VM	XX.03.2018
T1	TENDER ISSUE	SJF	VM	xx.01.2018
P1	PRELIMINARY ISSUE	SJF	VM	xx.12.2018



Blyth Road
Hayes

Electrical Services
Lighting Layout
Core C
Ground Floor

4252-5-4-DRG-E130

SJF	VM	1:50	T2
-----	----	------	----

