

1 2 3 4 5 6

A

B


C

D

E

F

G

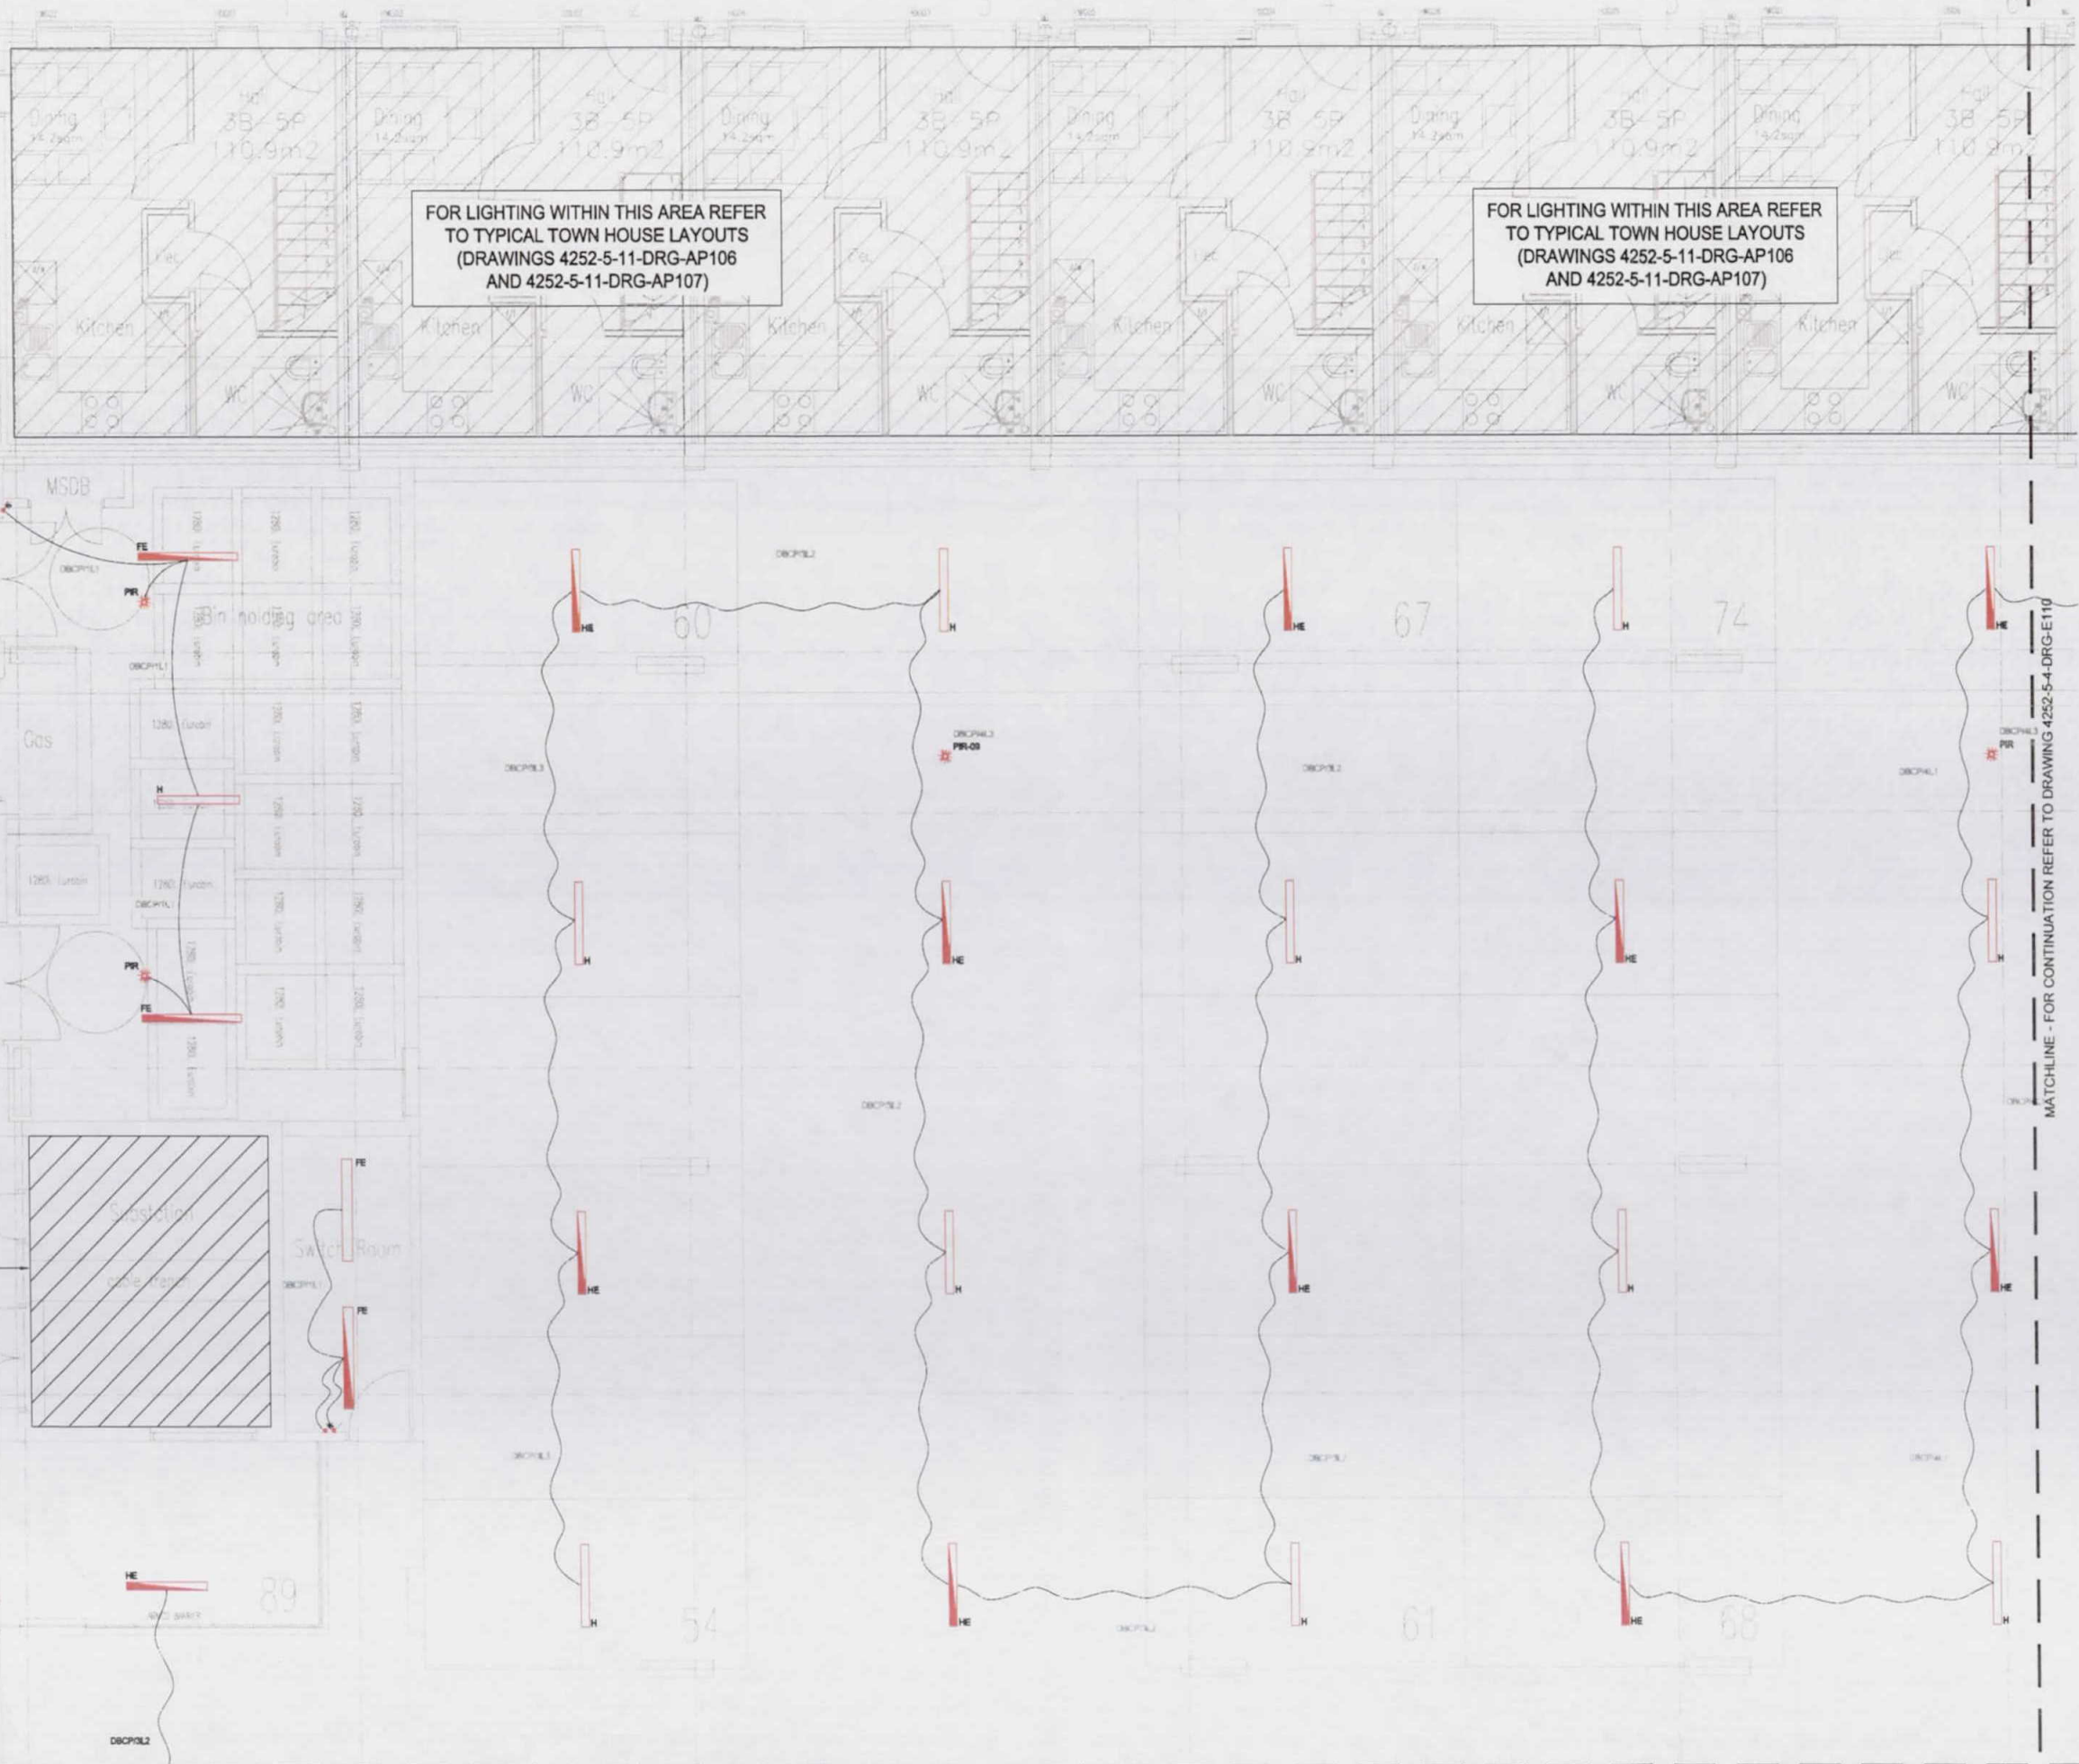

FOR LIGHTING WITHIN THIS AREA REFER
TO TYPICAL TOWN HOUSE LAYOUTS
(DRAWINGS 4252-5-11-DRG-AP106
AND 4252-5-11-DRG-AP107)

FOR LIGHTING WITHIN THIS AREA REFER
TO TYPICAL TOWN HOUSE LAYOUTS
(DRAWINGS 4252-5-11-DRG-AP106
AND 4252-5-11-DRG-AP107)

DIMENSIONS
Figured dimensions are to be taken in preference to scaled dimensions. All dimensions are to be verified on site prior to work commencing.

DISCREPANCIES
Any discrepancy is to be referred to the consultant before proceeding.

COPYRIGHT
This drawing is the property of VECTOR DESIGN and Copyright is reserved by them.

RELATED DOCUMENTS
This drawing shall be read in conjunction with the written specification when appropriate.

T2	REVISED TENDER ISSUE - FINAL CIRCUIT REFERENCES ADDED	MD	VM	XX.03.2019
T1	TENDER ISSUE	SJF	VM	xx.01.2019
P1	PRELIMINARY ISSUE	SJF	VM	xx.12.2018



**Blyth Road
Hayes**

**Electrical Services
Lighting Layout
Substation & Town Houses Area
Ground Floor**

4252-5-4-DRG-E140			
SJF	VM	1:50	T2


vector design
BUILDING SERVICES CONSULTANTS
Church Farm Barns, Copson Lane, Stoddington, OX44 7TZ
Tel: 01865 892200
www.vectordesign.co.uk