

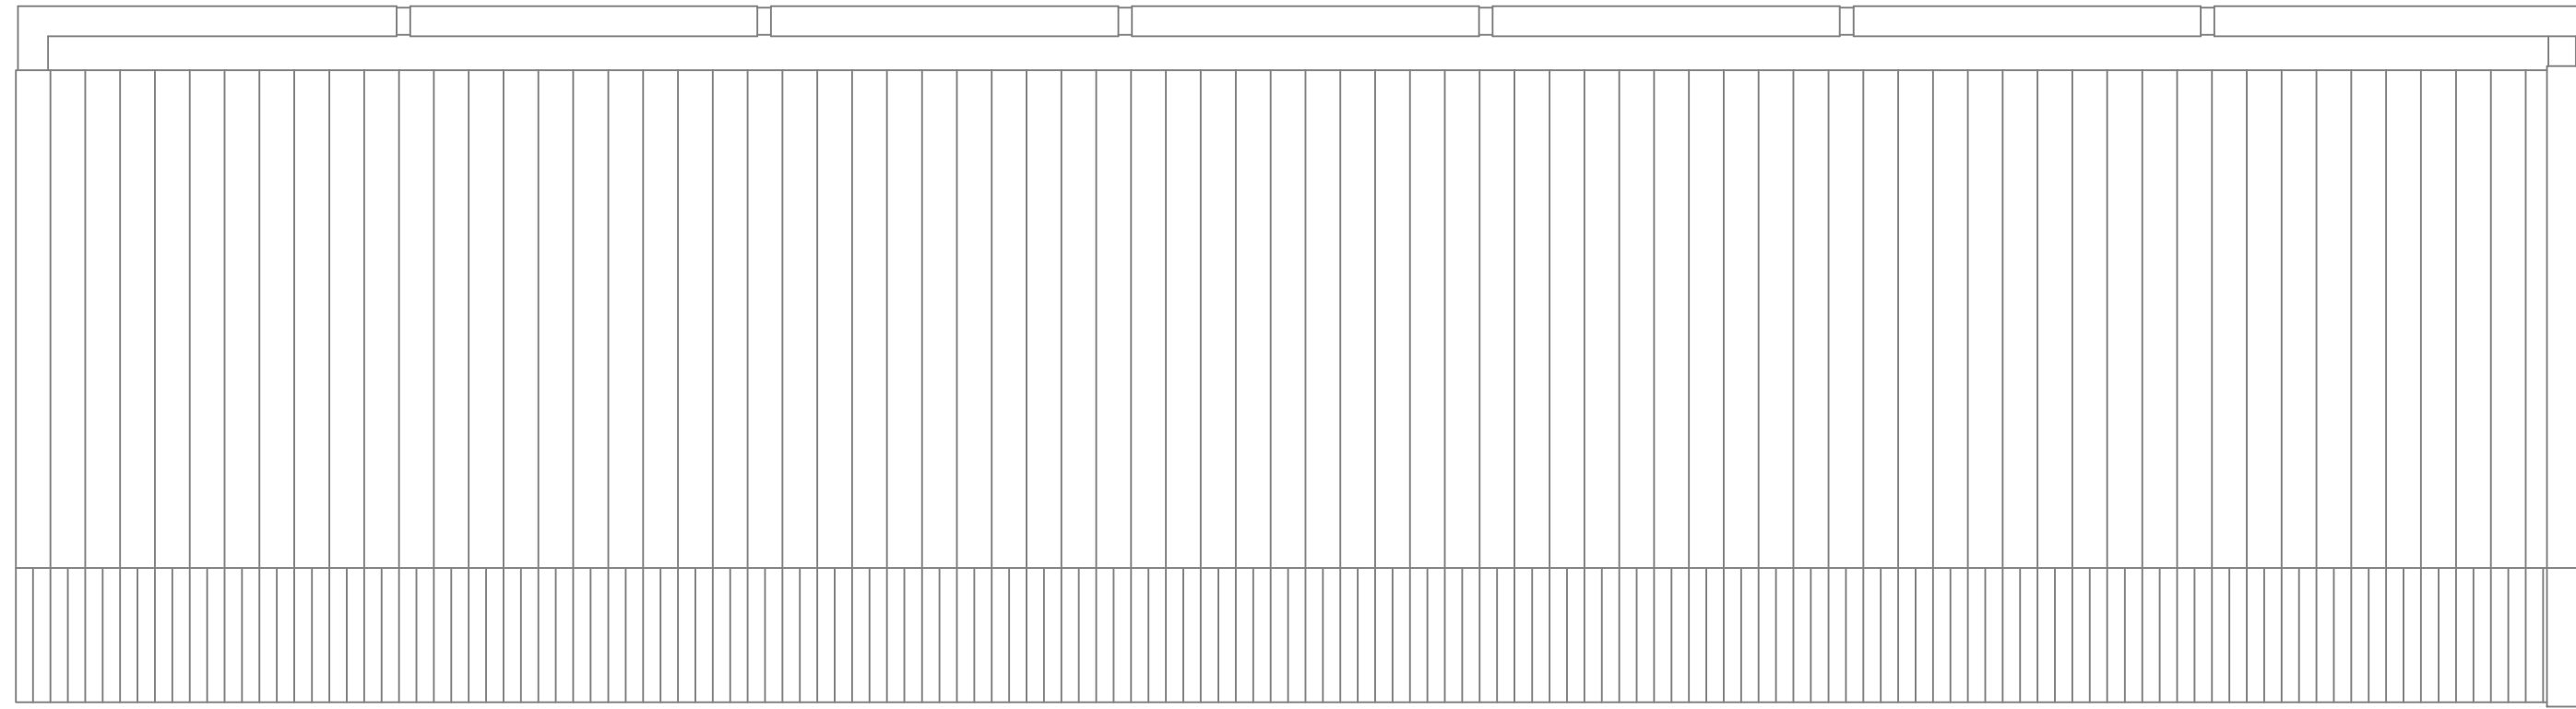


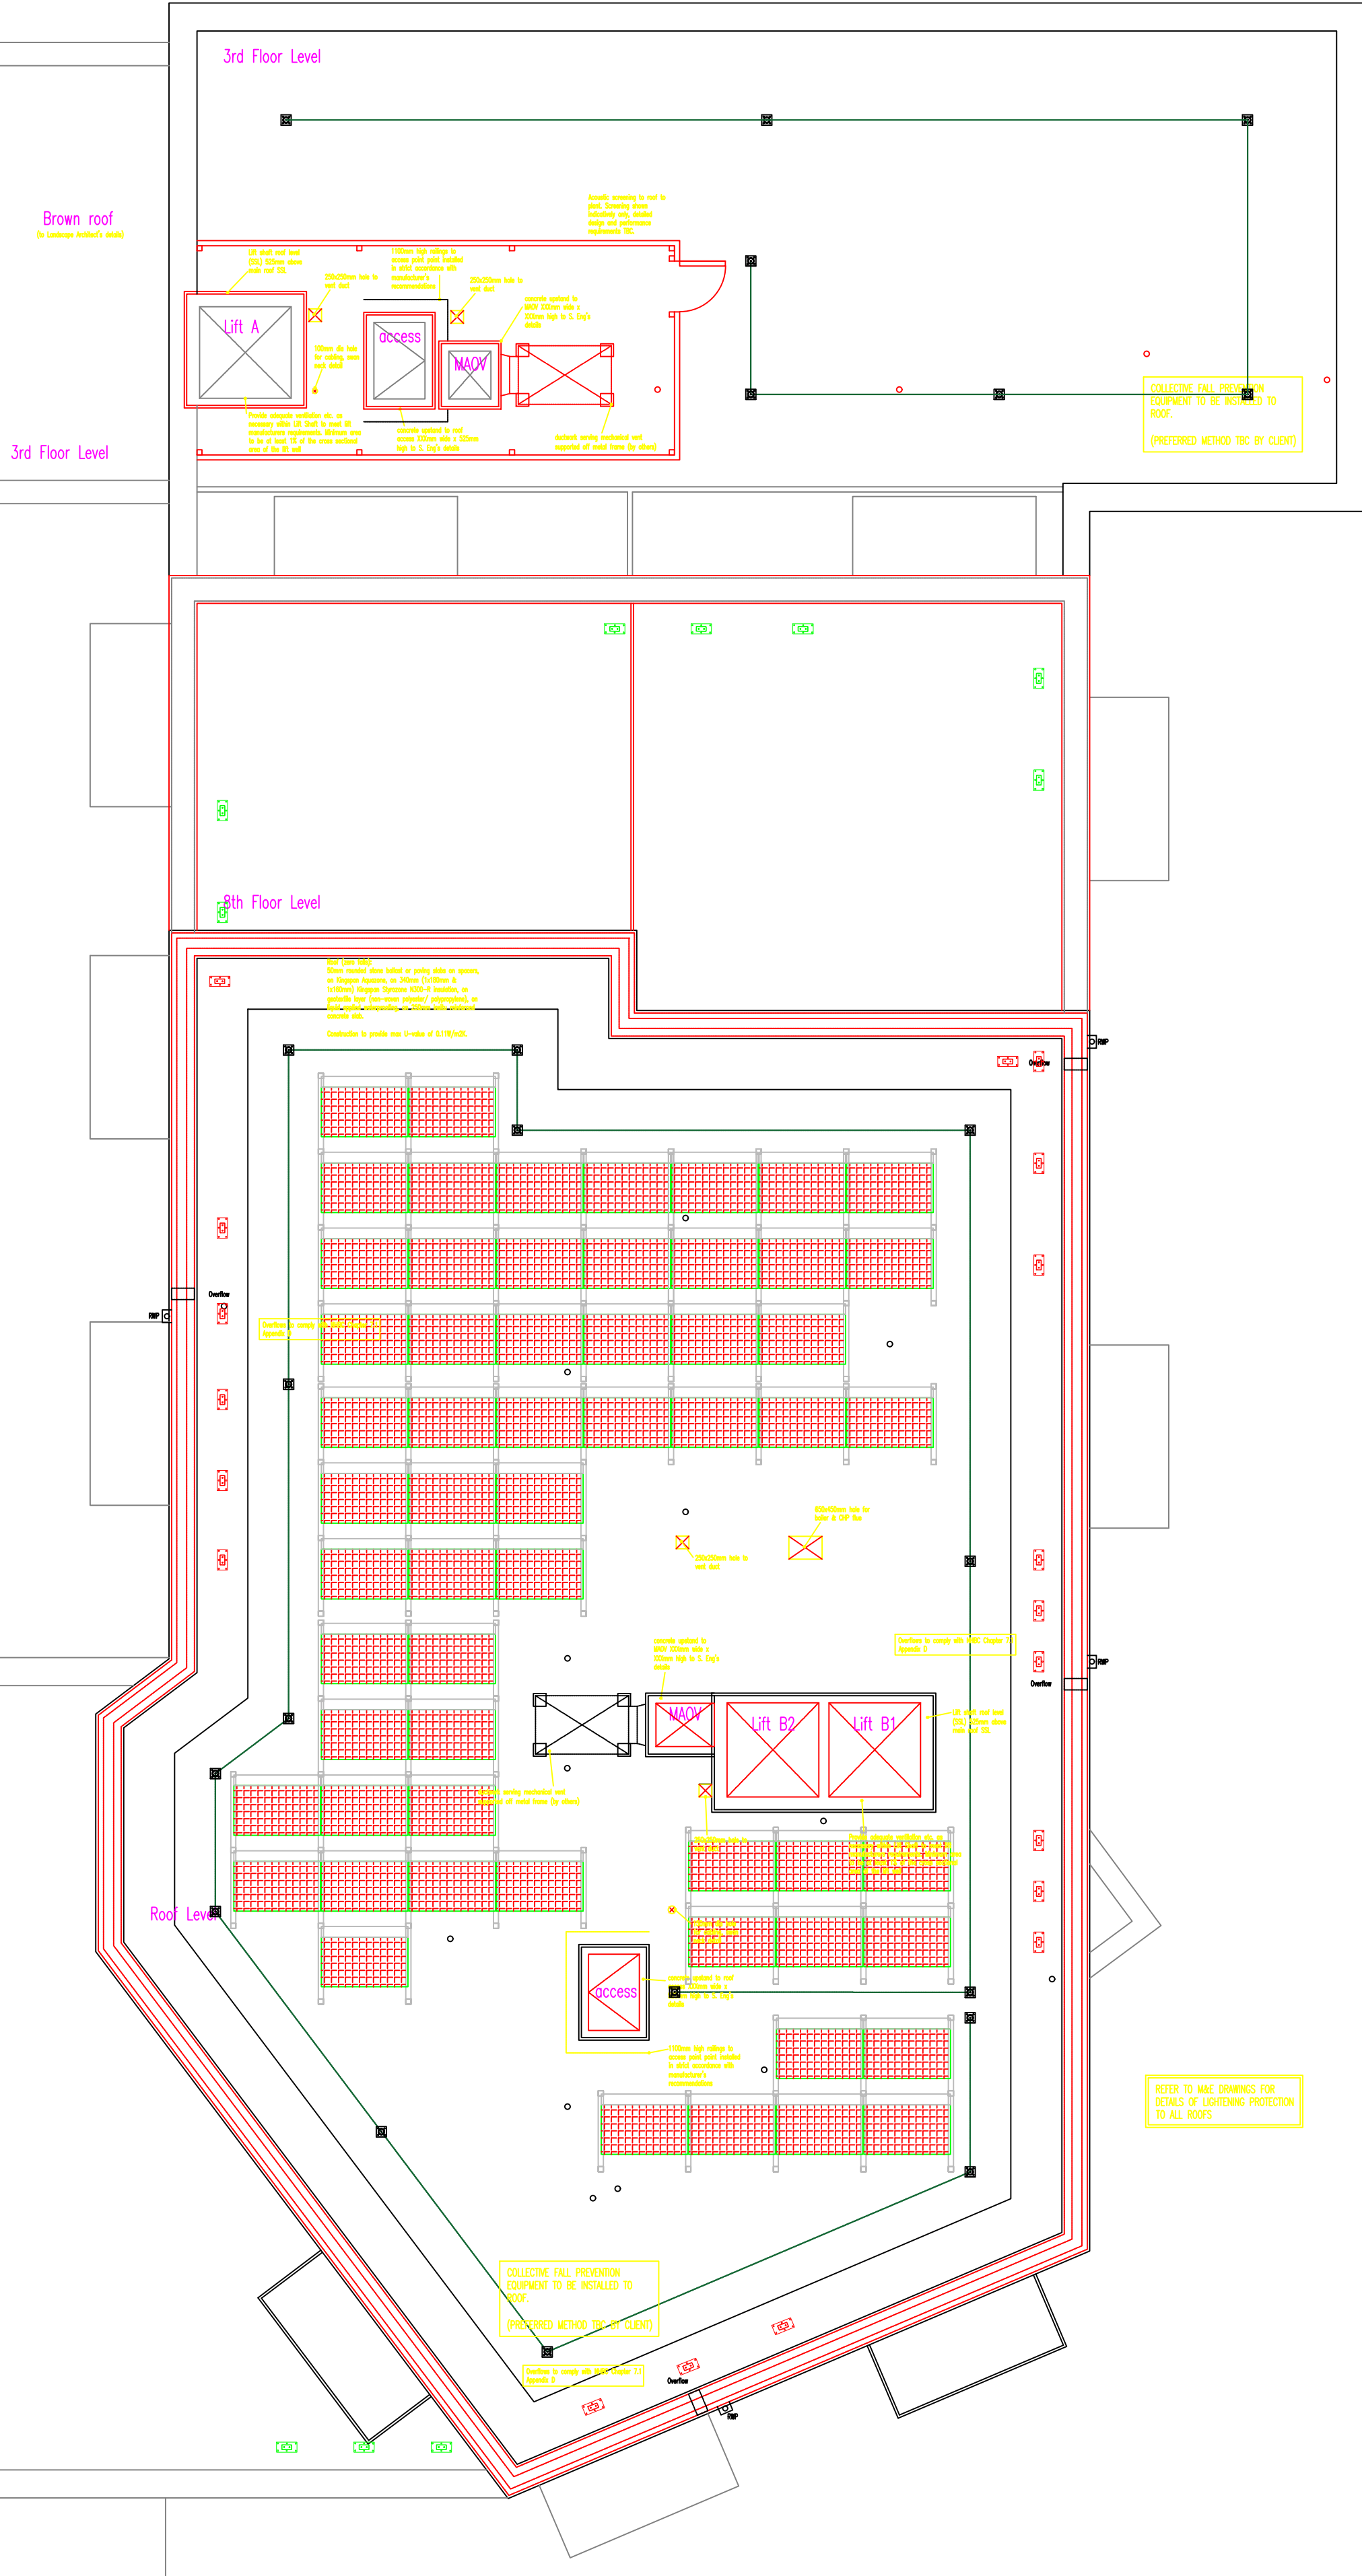

87 x 275W PV PANELS
23.925kWp

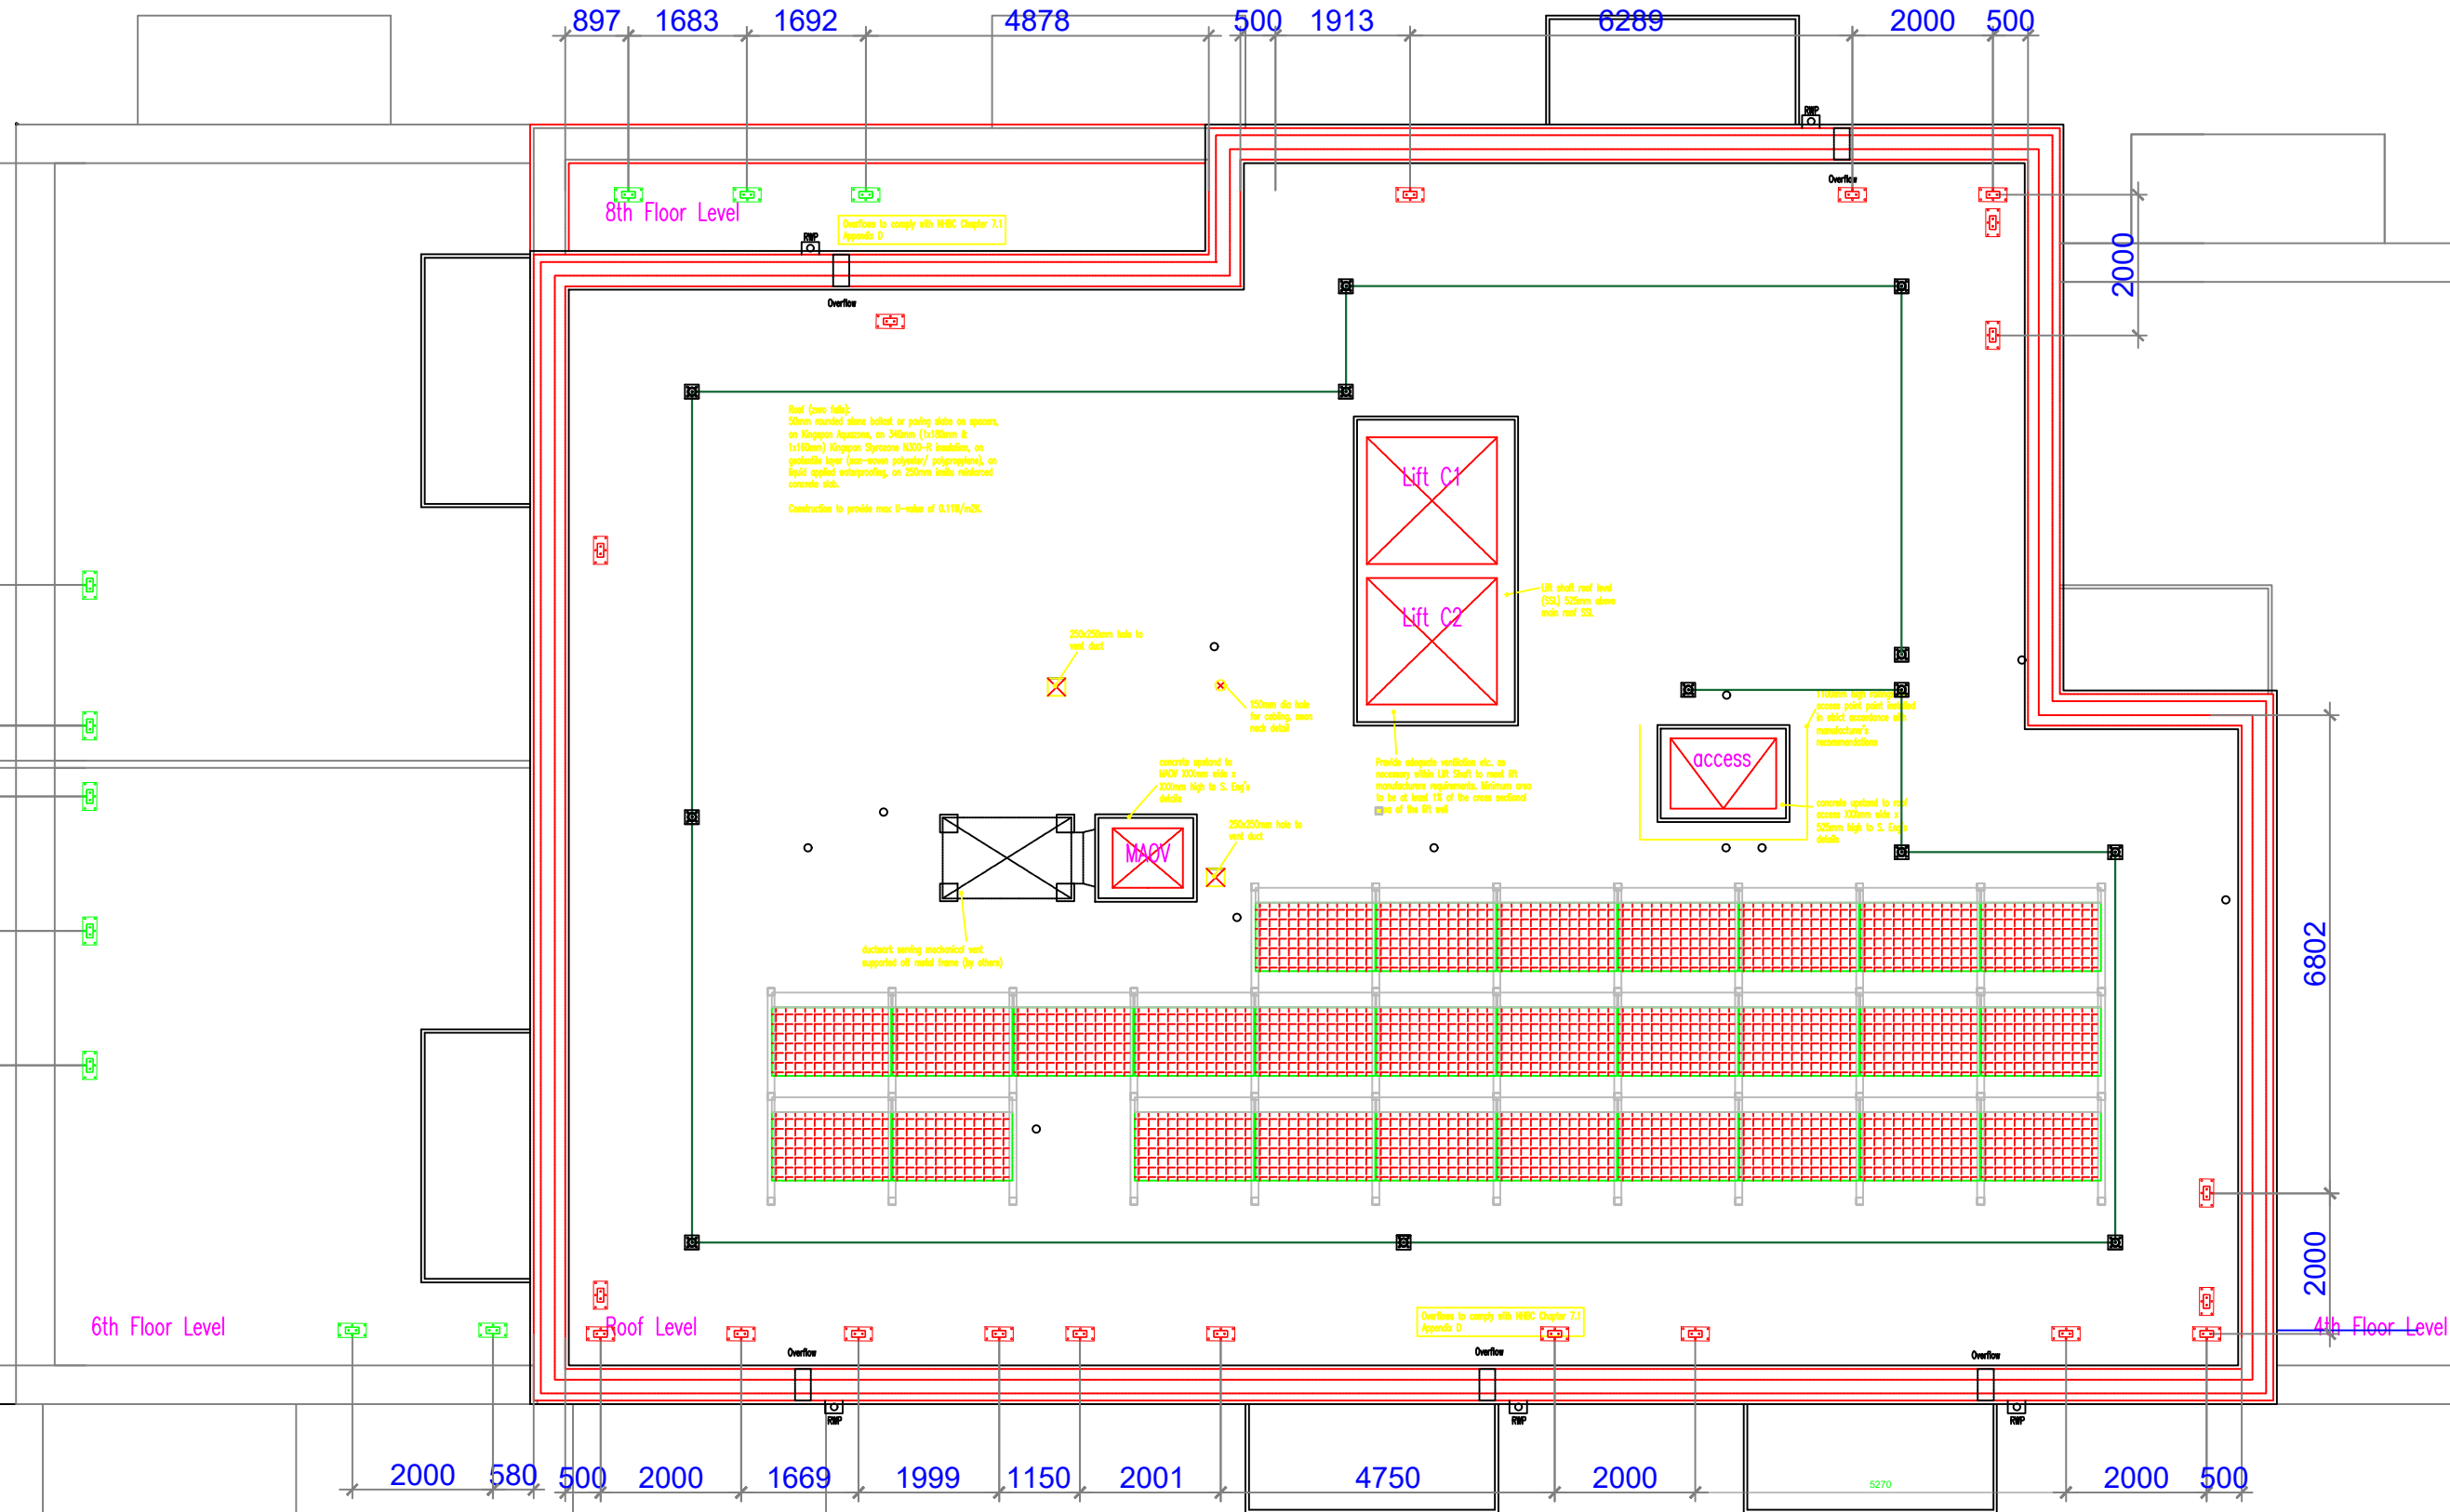

KEY

275W SOLAR PANEL

50mm MEDIUM GAUGE GALVANISED ALUMINUM PERFORATED TRAY

NOTE
ALL OTHER CABLES NOT SHOWN IN CONTAINMENT RUNS WILL BE DRESSED IN TO PV FRAMING SYSTEM. ALL CABLES OUTSIDE OF PV ARRAY TO BE ATTACHED TO 50mm MEDIUM GAUGE GALVANISED ALUMINUM PERFORATED TRAY

P3	17/03/20	LAYOUT AMENDED TO SUIT VENT UPSTANDS	JS
P2	12/02/20	LAYOUT AMENDED TO SUIT MANSAFE SYSTEM	JS
P1	02/01/20	PV OUTPUT AMENDED	JS
Rev	20/02/19	PRELIMINARY ISSUE	JS
Date		Description	Drawn

Issue status			
PRELIMINARY			
Project			
BLYTHE ROAD			
Title			
SOLAR PV ROOF LAYOUT			
Scale			
1:100@A1	Designed By JS	Checked by DW	Date FEB'19

envirolec
smart energy solutions

Envirolec SES Ltd
Unit 2,
Hope Lane,
Erfham,
London, SE9 3TP
E: jenny.donagall@envirolec-ses.co.uk
T: (0208) 090 0270

BLYR	PV	001	P3
------	----	-----	----

THIS DRAWING IS THE COPYRIGHT OF ENVIROLEC SES LTD. AND SHALL NOT BE USED WITHOUT PRIOR PERMISSION