
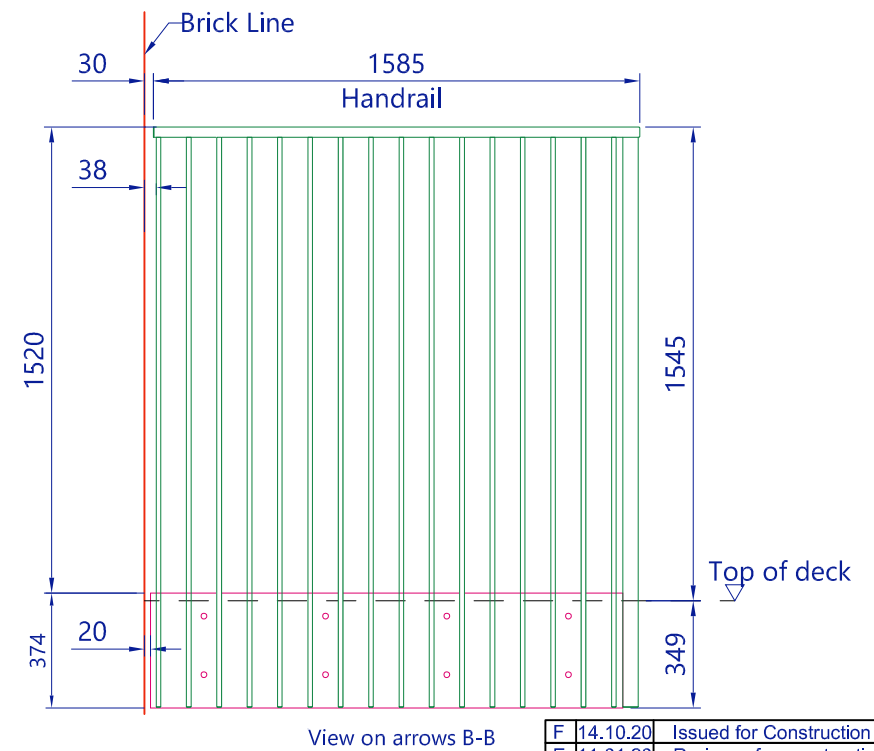
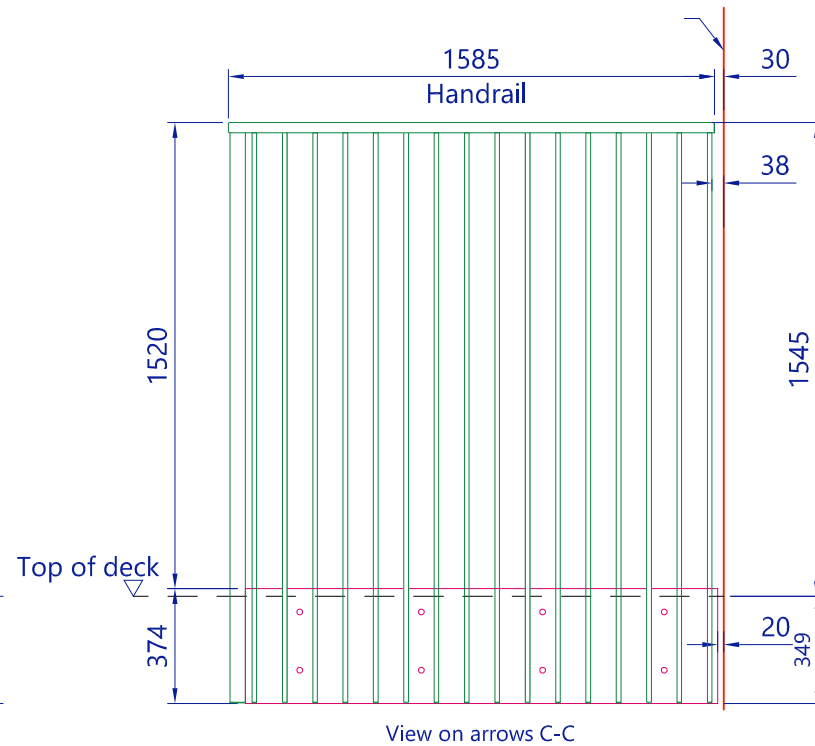
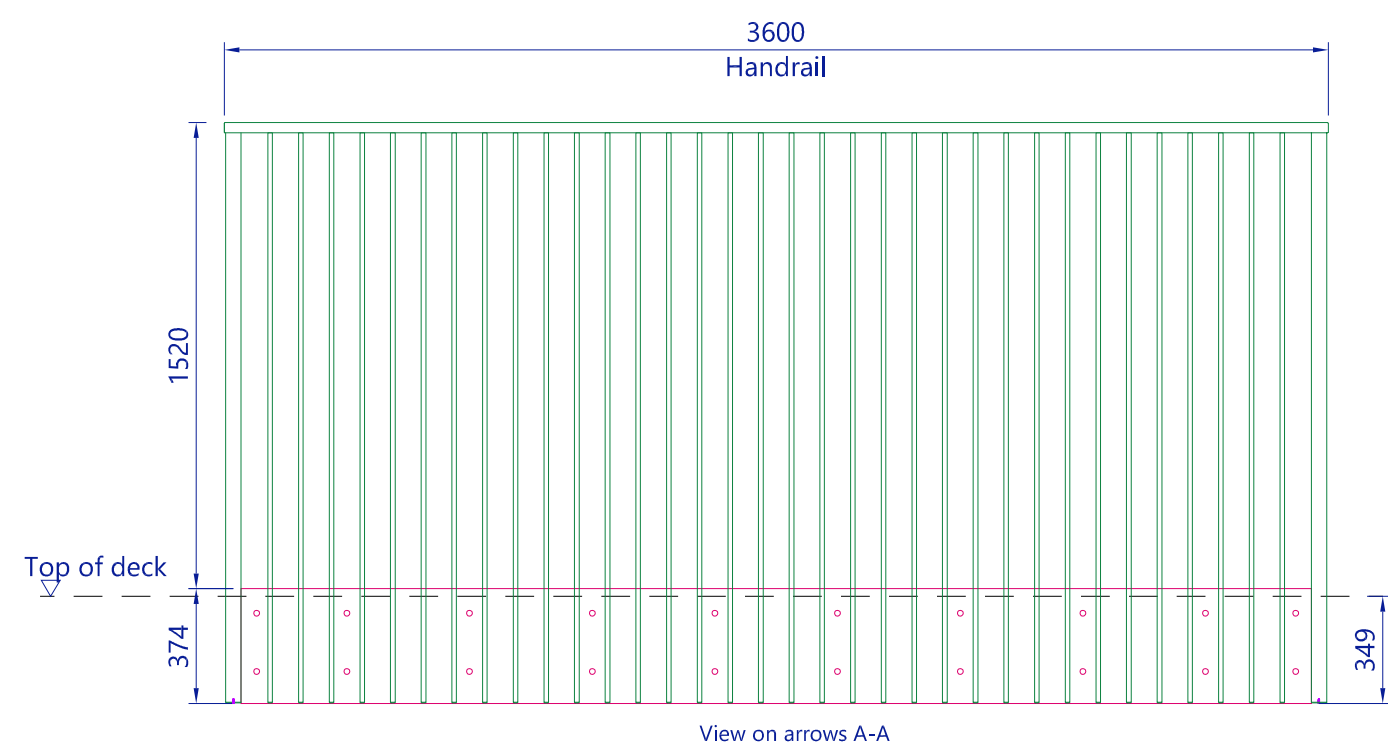
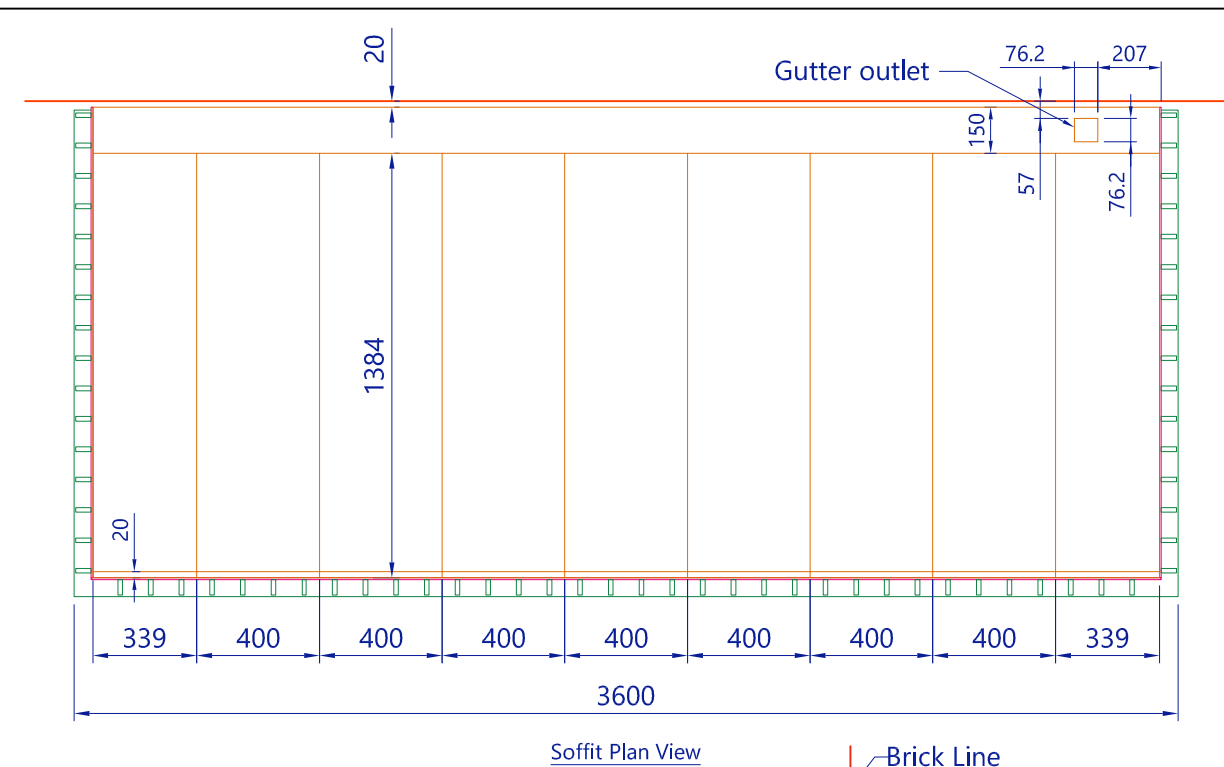


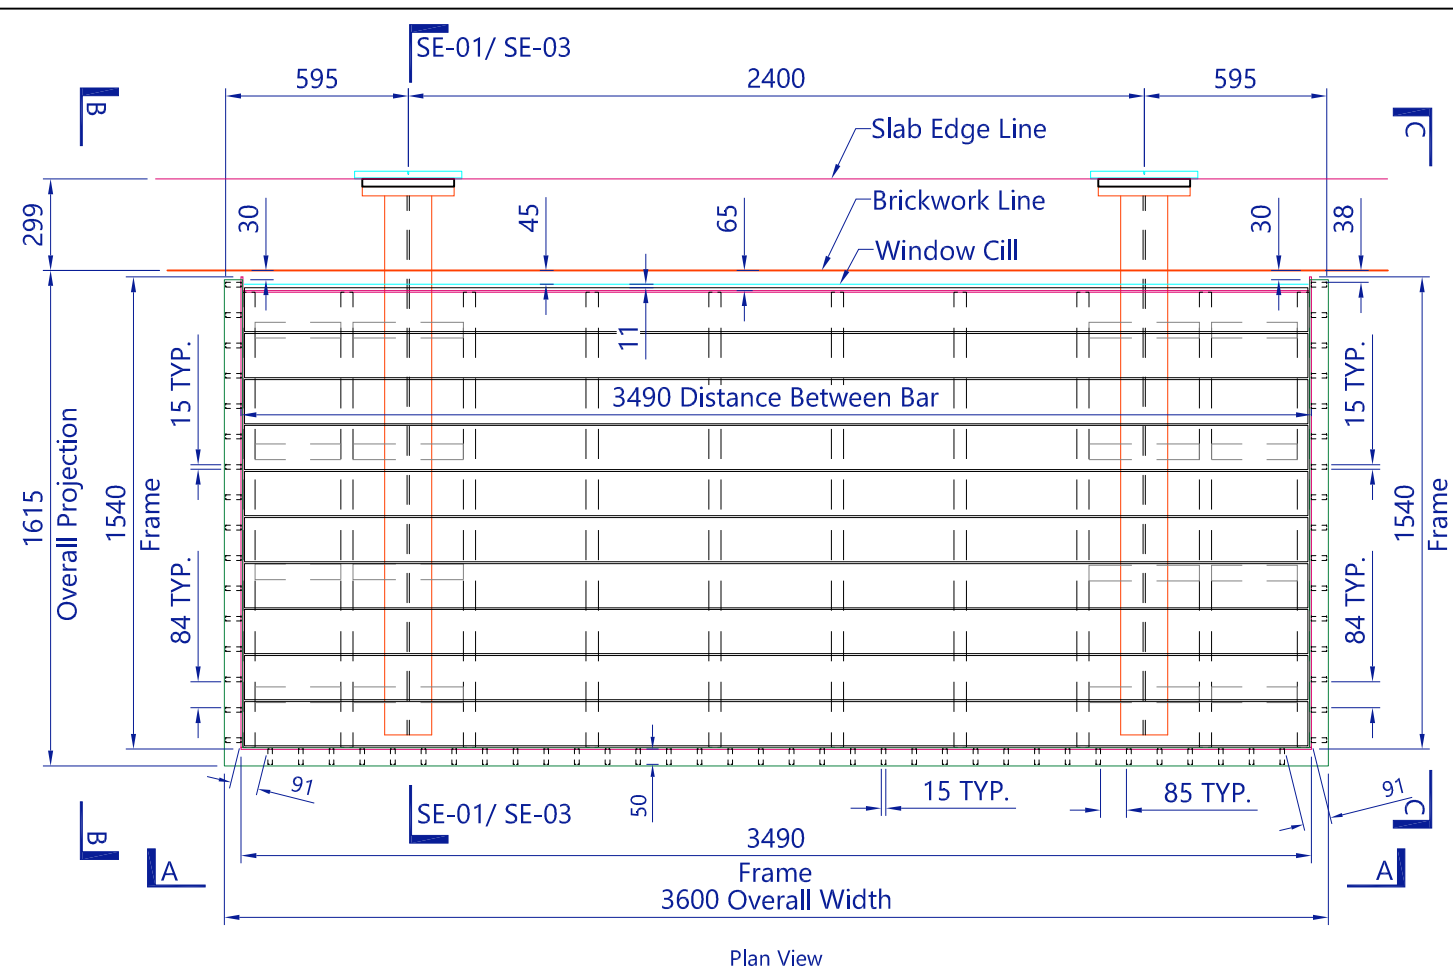

2019 © Sapphire Balconies Ltd
Do not scale from this drawing.
All dimensions in millimetres
unless stated otherwise.
We reserve the right to alter
detail to suit production.
All tolerances to be +/- 3mm
unless otherwise specified.
Drawings to be read in conjunction
with specification and detail sheets.

Rev	Date	Description
F	14.10.20	Issued for Construction
E	11.01.20	Re-issue for construction for clouded changes
D	31.10.19	Issued for Construction
C	30.10.19	Issued for Construction
B	11.10.19	As per markup
A	17.08.19	Issued for Approval
Project		
Blyth Road		
Location		
Block B & C		
Levels 2-8		
Drawing Title		
Type 1		
Vertical bar balcony		
SAPPHIRE		
www.sapphire.eu.com call 0844 88 00 553		
Drawn by Checked by Scale @ A3		
ARD SL 1:25		
Project Ref. Drawing No. Revision		
530919 - PL-01 - F		

1500mm balcony balustrade with 50x15 aluminum profile bars. RAL 7006