



F	14.10.20	Issued for Construction
E	11.01.20	Re-issue for construction for clouded chnages
D	31.10.19	Issued for Construction
C	30.10.19	Issued for Construction
B	11.10.19	As per markup
A	17.08.19	Issued for Approval
Rev	Date	Description

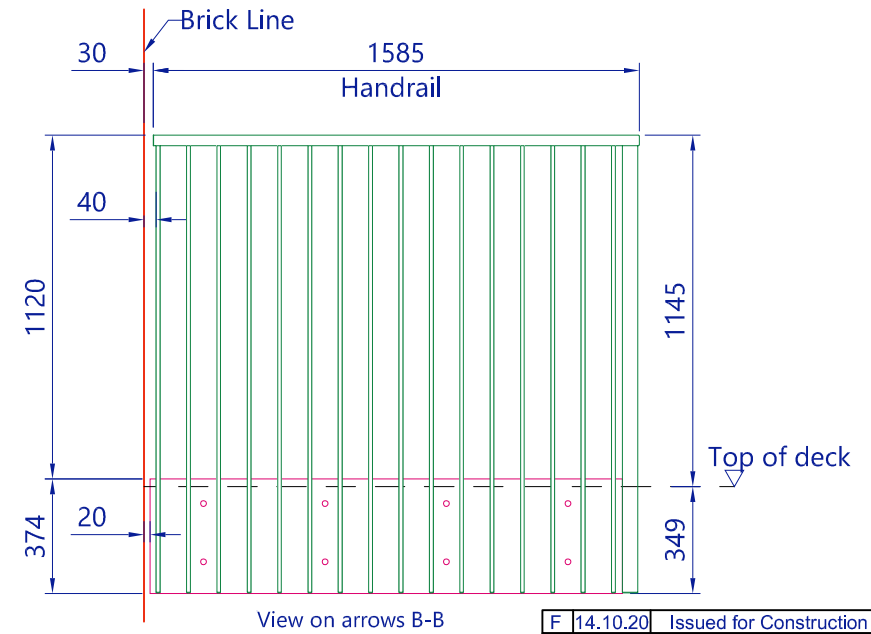

F	14.10.20	Issued for Construction
E	11.01.20	Re-issue for construction for clouded chnages
D	31.10.19	Issued for Construction
C	30.10.19	Issued for Construction
B	11.10.19	As per markup
A	17.08.19	Issued for Approval
Rev	Date	Description

Location
Block B & C
Levels 2-8

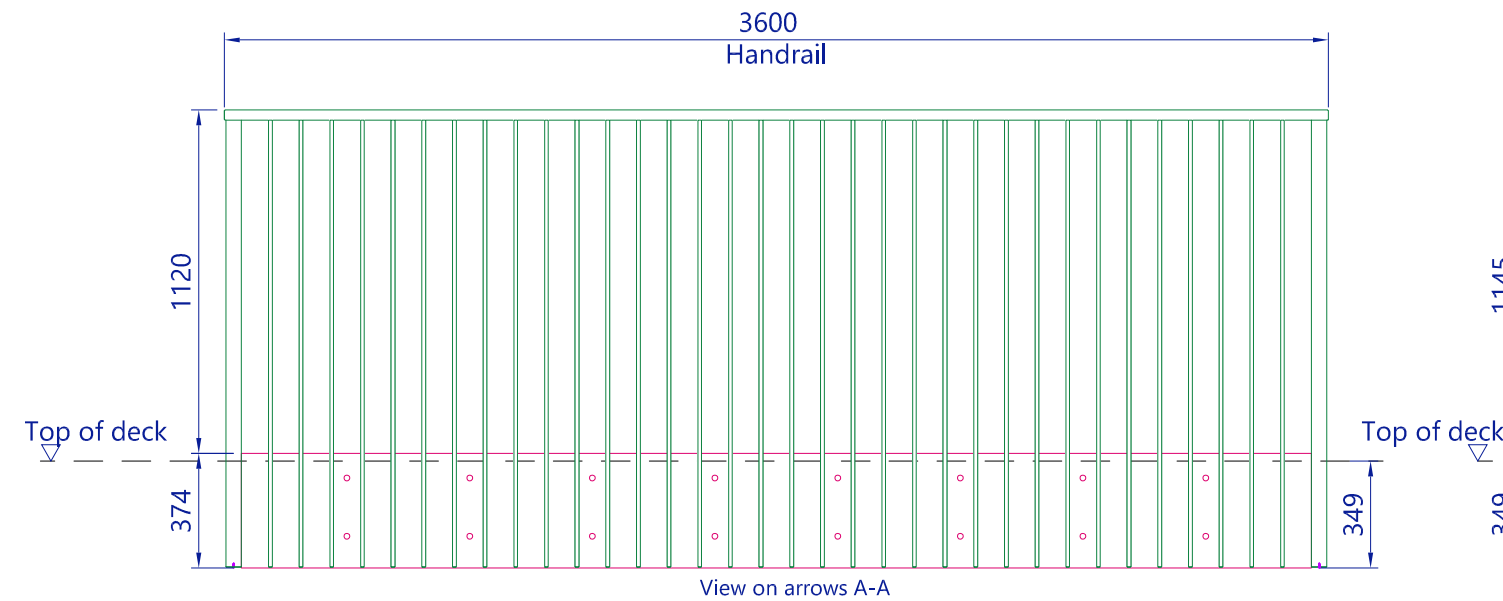

Drawn by ARD	Checked by SL	Scale @ A3 1:25
------------------------	-------------------------	---------------------------

Project Ref.	Drawing No.	Revision
530919	PL-02	F

1100mm balcony balustrade with 50x12 aluminum profile bars. RAL 7006