
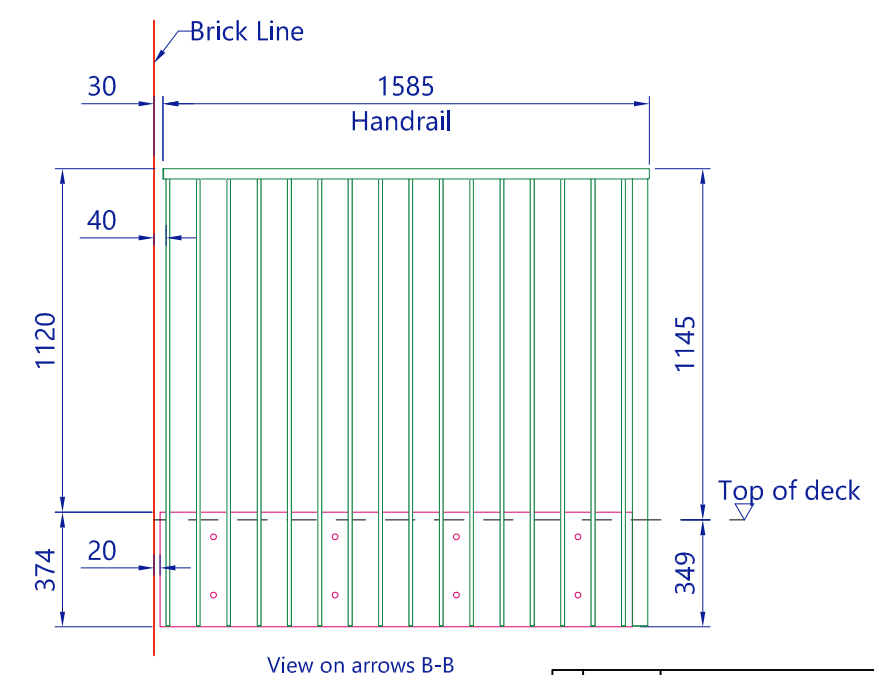
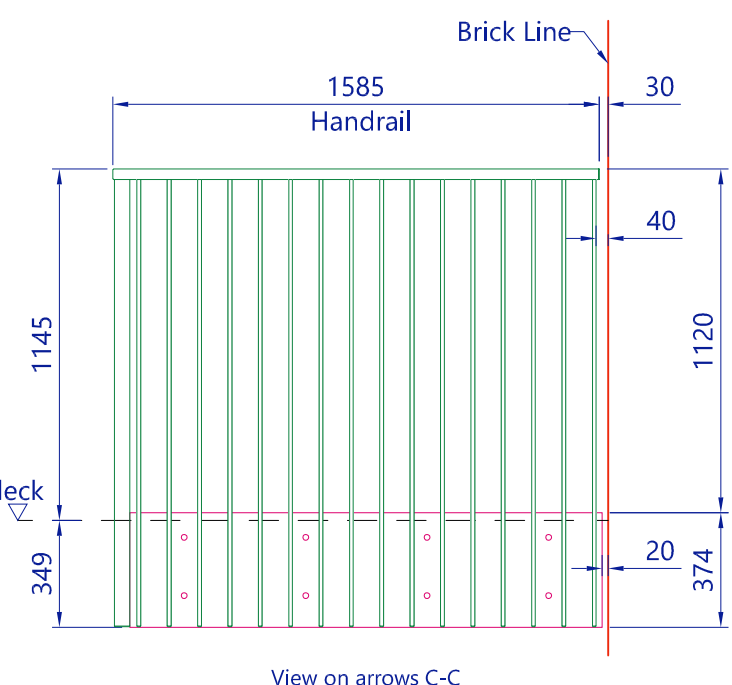
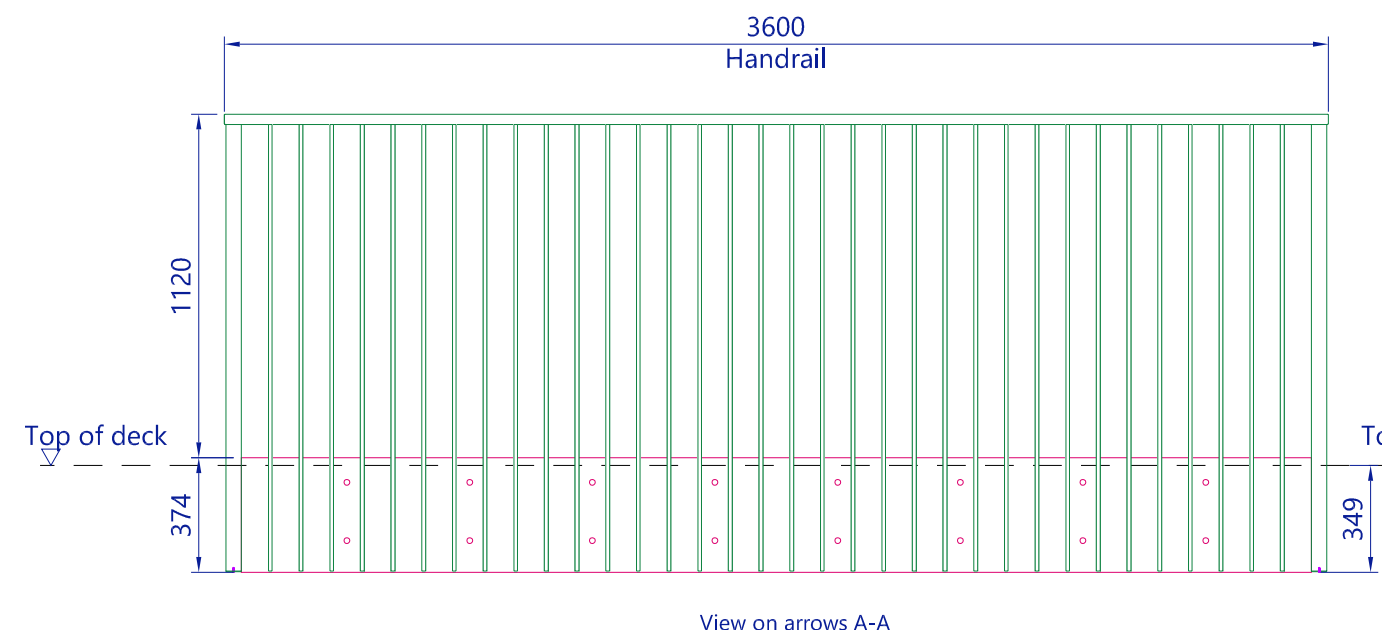
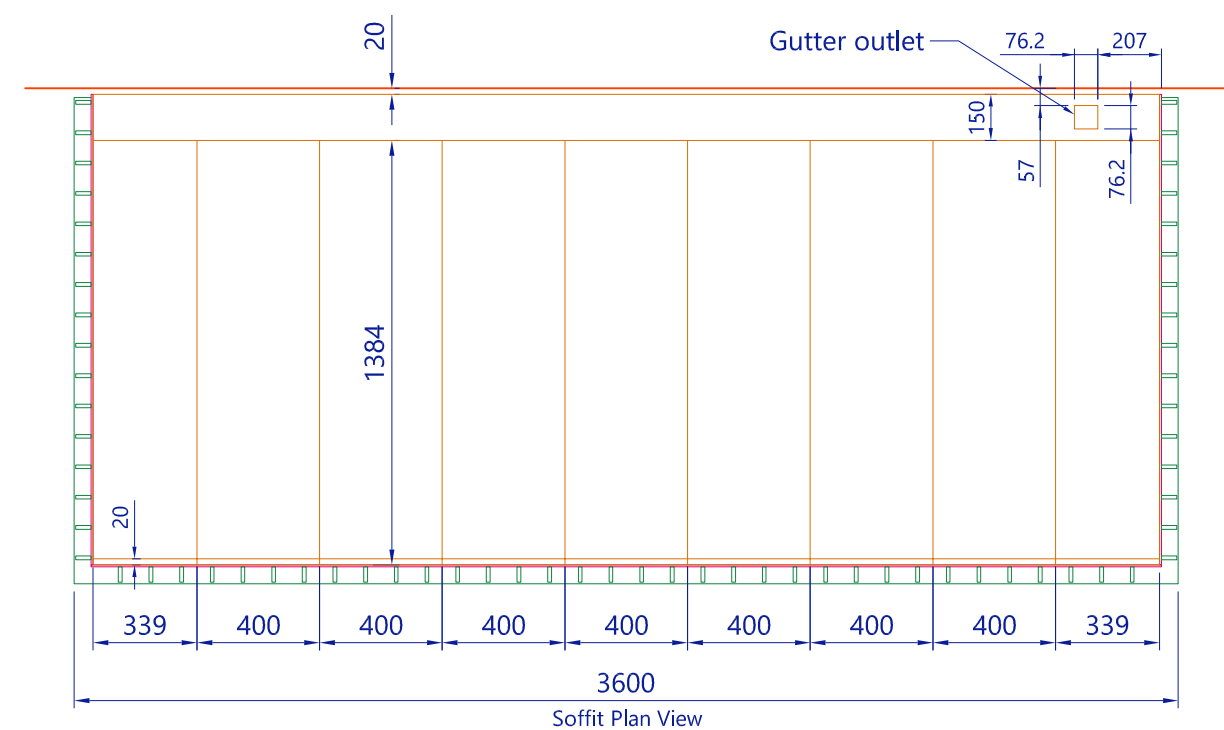


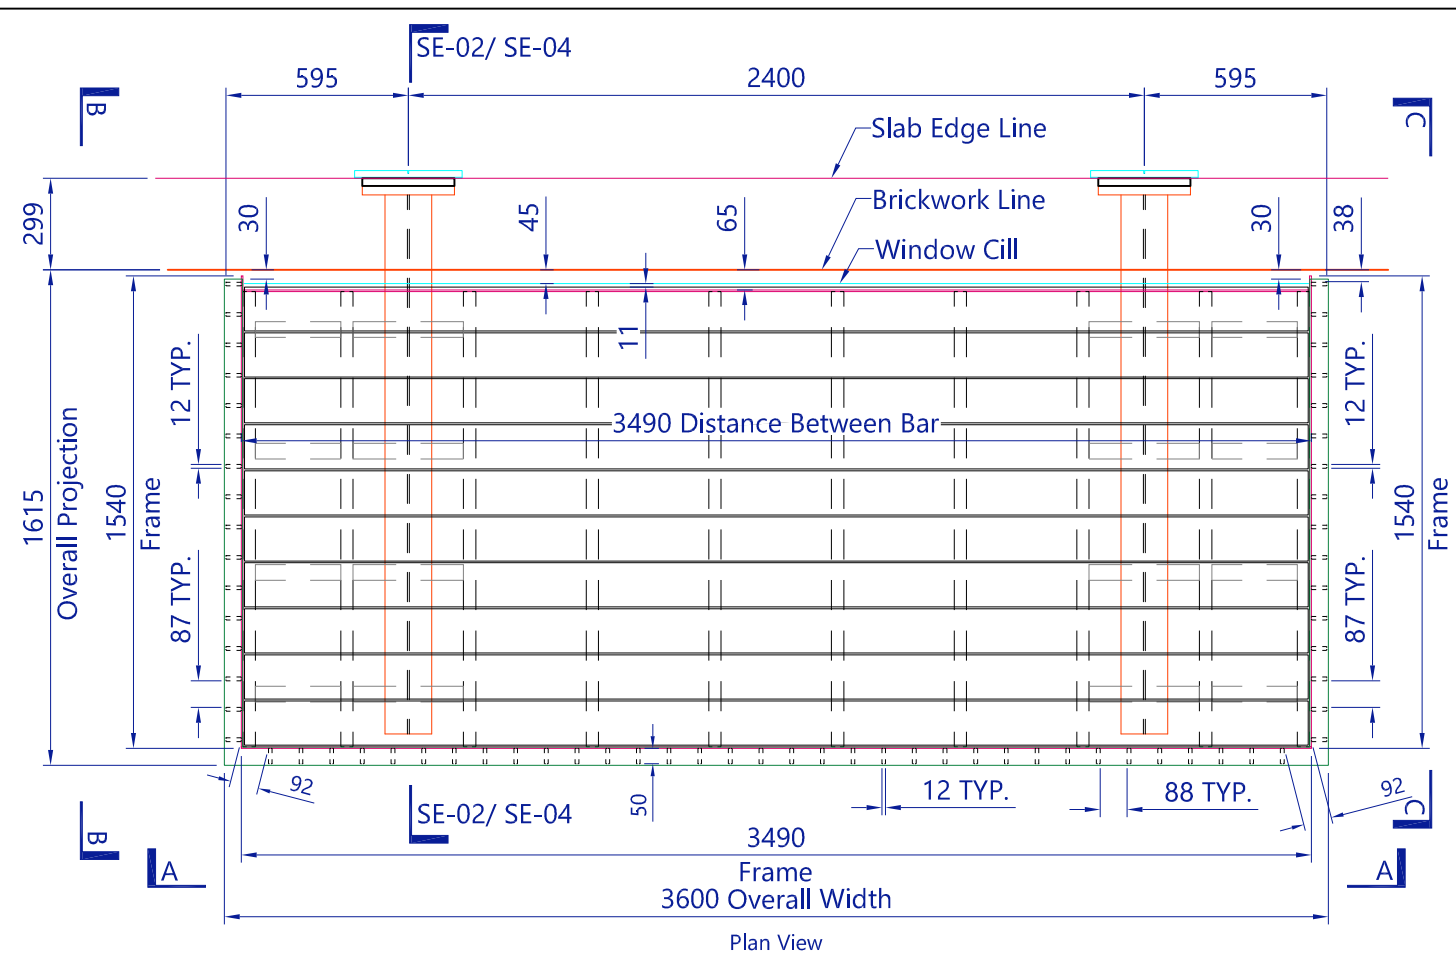

2019 © Sapphire Balconies Ltd
Do not scale from this drawing.
All dimensions in millimetres
unless stated otherwise.
We reserve the right to alter
detail to suit production.
All tolerances to be +/- 3mm
unless otherwise specified.
Drawings to be read in conjunction
with specification and detail sheets.

C	14.10.20	Issued for Construction
B	11.01.20	Re-issue for construction for clouded chnages
A	30.10.19	Issued for Approval
Rev	Date	Description
Project		
Blyth Road		
Location		
Block B & C		
Levels 2-8		
Drawing Title		
Type 2-R		
Vertical bar balcony		
 SAPPHIRE ™		
www.sapphire.eu.com call 0844 88 00 553		
Drawn by	Checked by	Scale @ A3
ARD	SL	1:25
Project Ref.	Drawing No.	Revision
530919 - PL-03 - C		

1100mm balcony balustrade with 50x12 aluminum
profile bars. RAL 7006