
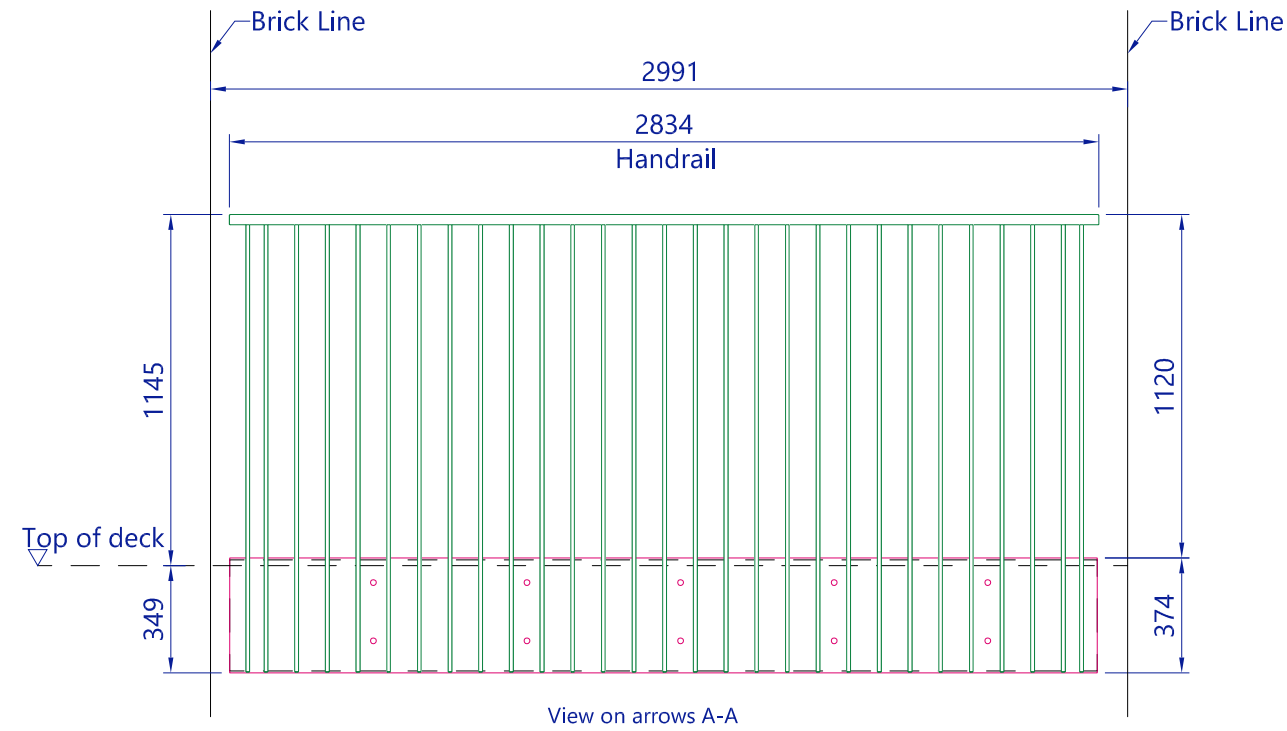
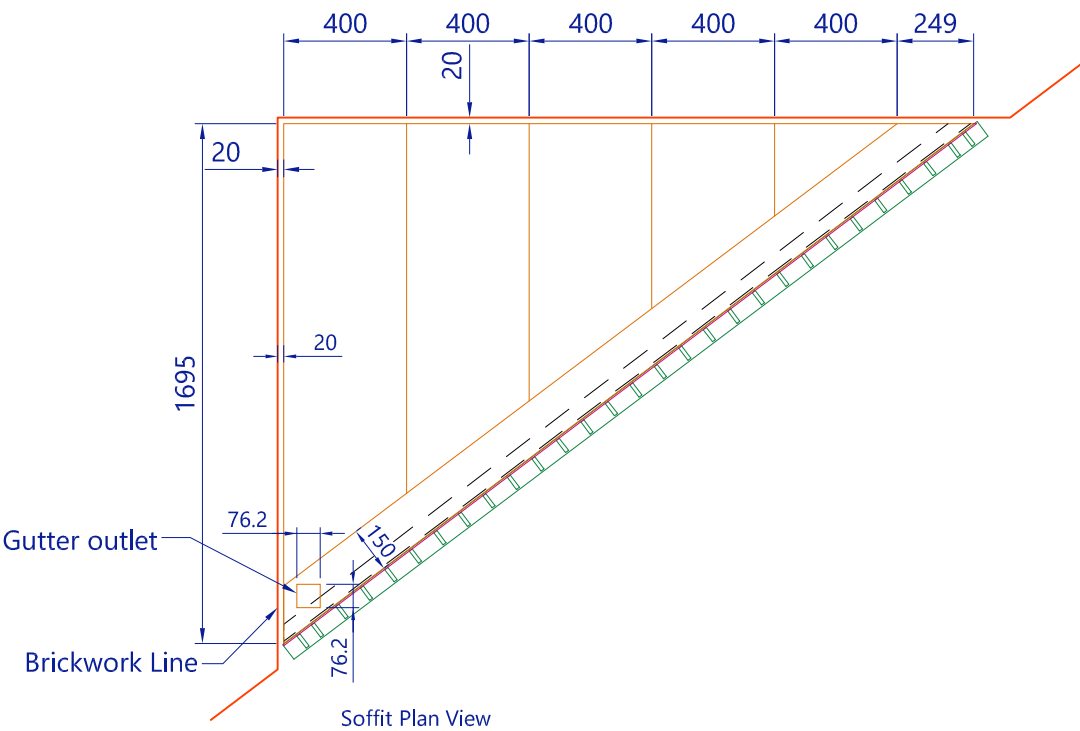


2019 © Sapphire Balconies Ltd
Do not scale from this drawing.
All dimensions in millimetres
unless stated otherwise.
We reserve the right to alter
detail to suit production.
All tolerances to be +/- 3mm
unless otherwise specified.
Drawings to be read in conjunction
with specification and detail sheets.

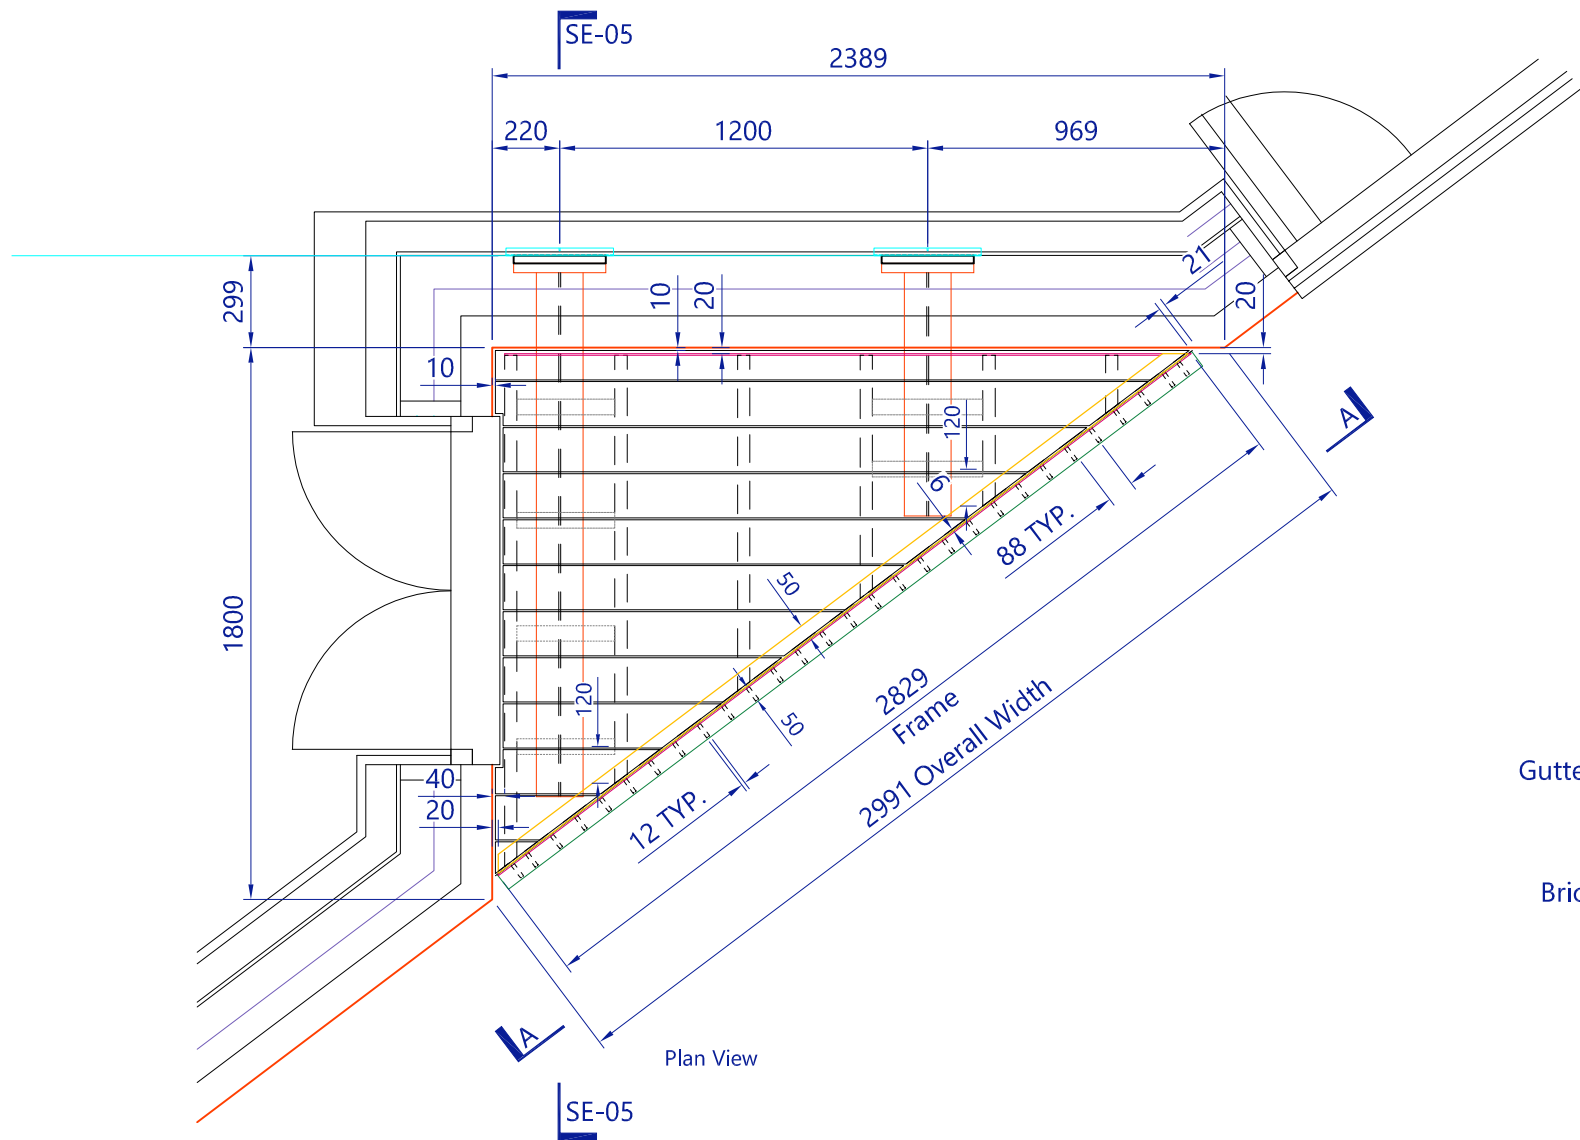

1100mm balcony balustrade with 50x12 aluminum
profile bars. RAL 7006

I	14.10.20	Issued for Construction
H	11.01.20	Re-issue for construction for clouded chnages
G	06.12.19	Issued for Construction
F	31.10.19	Issued for Construction
E	11.10.19	As per markup
C	24.09.19	Issued for Approval
B	23.08.19	Issued for Approval
A	17.08.19	Issued for Approval
Rev	Date	Description

Project
Blyth Road

Location
Block-B
Level 5, 6, 7 & 8

Drawing Title
Type 3
Vertical bar balcony



www.sapphire.eu.com
call 0844 88 00 553

Drawn by Checked by Scale @ A3
ARD SL 1:25

Project Ref. Drawing No. Revision
530919 - PL-04 - I