


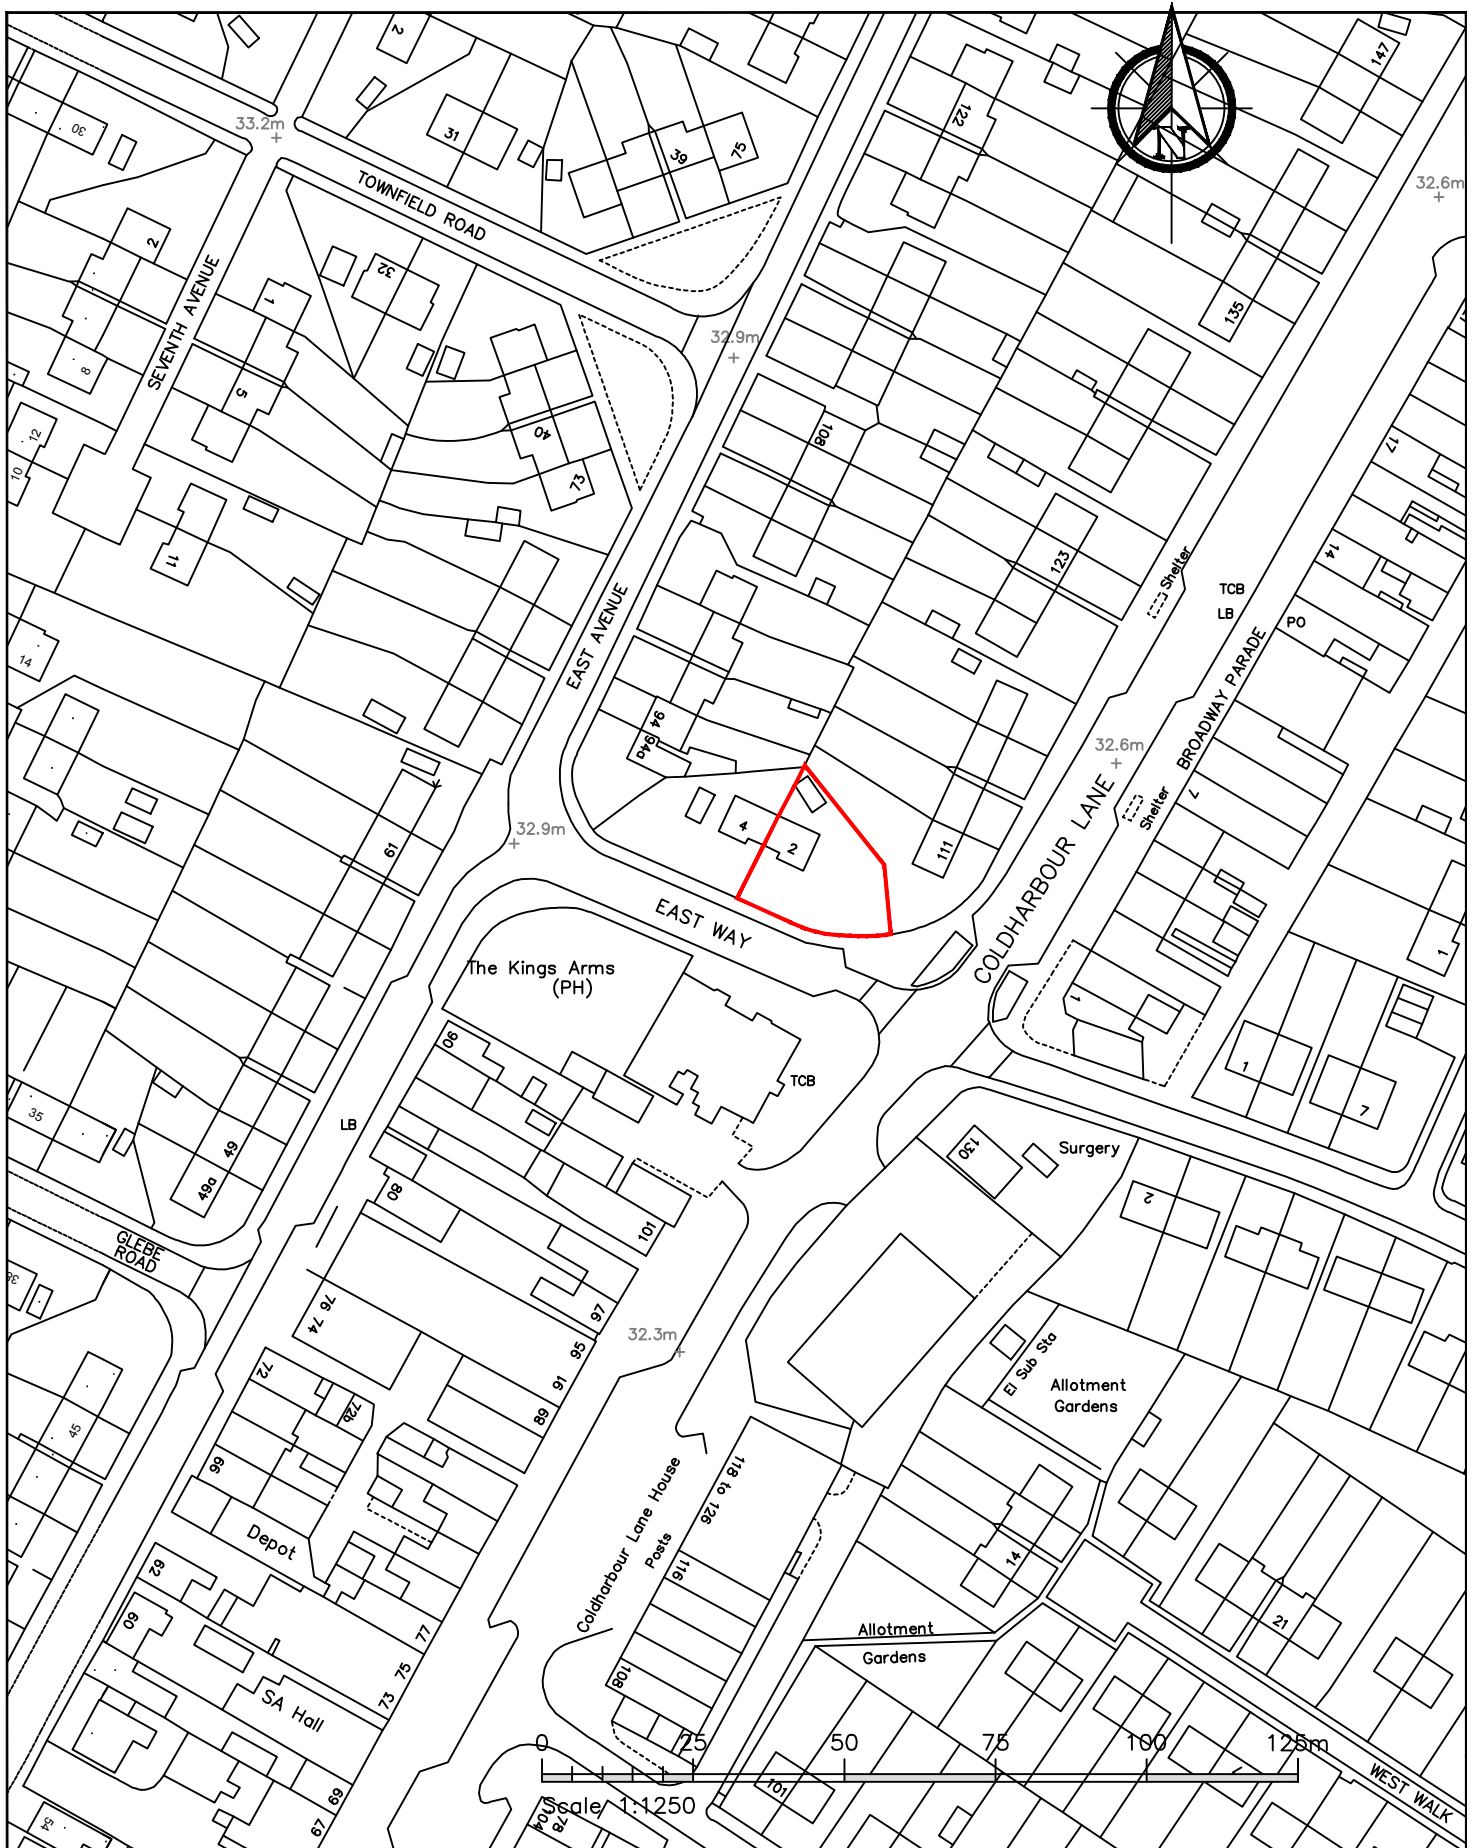

NOTES: - DO NOT SCALE FROM THIS DRAWING. The Contractor must verify all dimensions at the site before setting out, commencing work, or making any shop drawings. Any discrepancies must be reported to the Contract Administrator before proceeding.

Rev	-	Revision notes	Initials	Date
Project			Scale	
2 EAST WAY, HAYES, UB3 2HX			1:1250 @ A4	
Description			Date	Drawn by
SITE LOCATION PLAN			Nov 2019	SAM
			Drawing No.	Checked by
			2019/D/200/P/01	SV
				Rev.



HILLINGDON
LONDON

RESIDENTS SERVICES, CAPITAL PROGRAMME
2E/10, CIVIC CENTRE, UXBRIDGE, UB8 1UW
Tel: 01895 250 111
Fax: 01895 277 224