0 10m 50m 100m 125m
1:1250

0 5m 10m
1:100

The Contractor is to check all dimensions on site and report any discrepancies to the Contract Administrator. This drawing is to be read in conjunction with all other standard documentation. Dimensions are not to be scaled from this drawing.


15522

15522

HOUSE No. 2

15522

EXISTING GROUND FLOOR
BLOCK PLAN

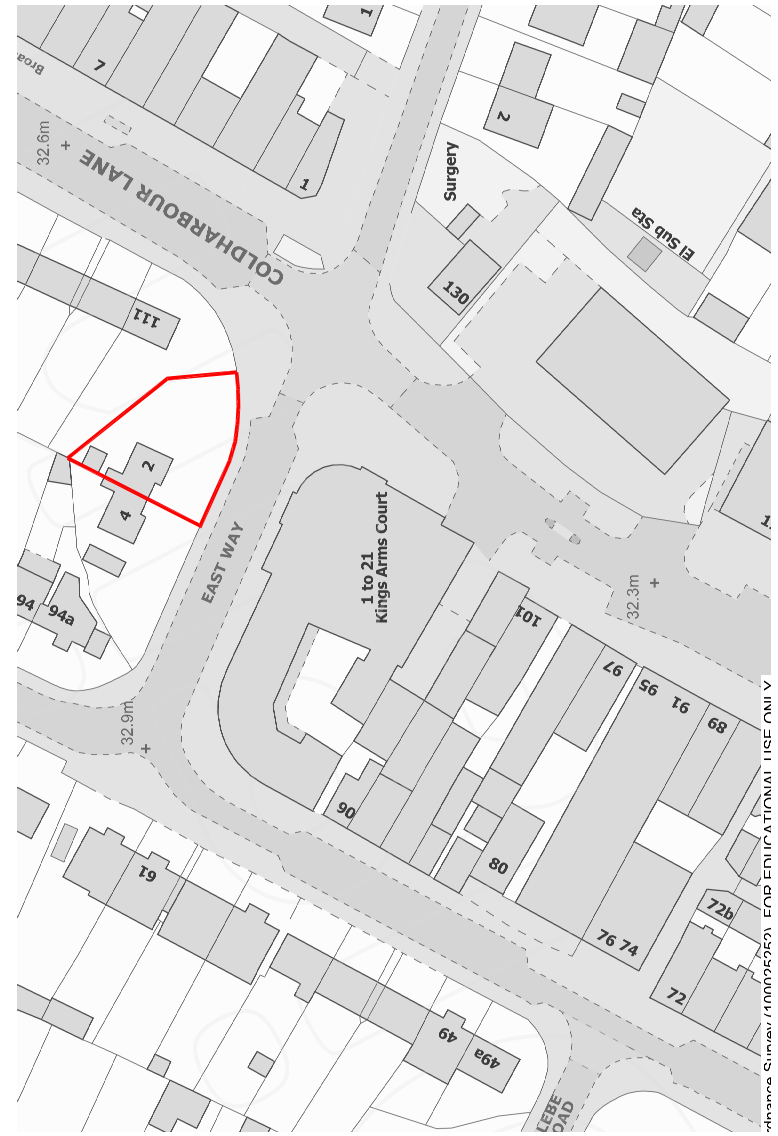

LOCATION PLAN - SCALE 1:1250

© Crown copyright and database rights 2022 OS 100035409. For educational use only

rev.	description	date	chkd.

Design And Plan CONSULTANTS
93 Cotmandene Crescent,
Orpington, Kent BR5 2RA
020 3004 9238
07931 931 035
s.nagpal@dapconsultants.co.uk
www.dapconsultants.co.uk

project : 2A East Way
Hayes

drawing title :
Existing Block Plan

drawn: SN	chkd : SS	date: 08.08.2022
status: Planning		scale: 1:100@A3
proj no : 1980	drg no: 01	rev no: