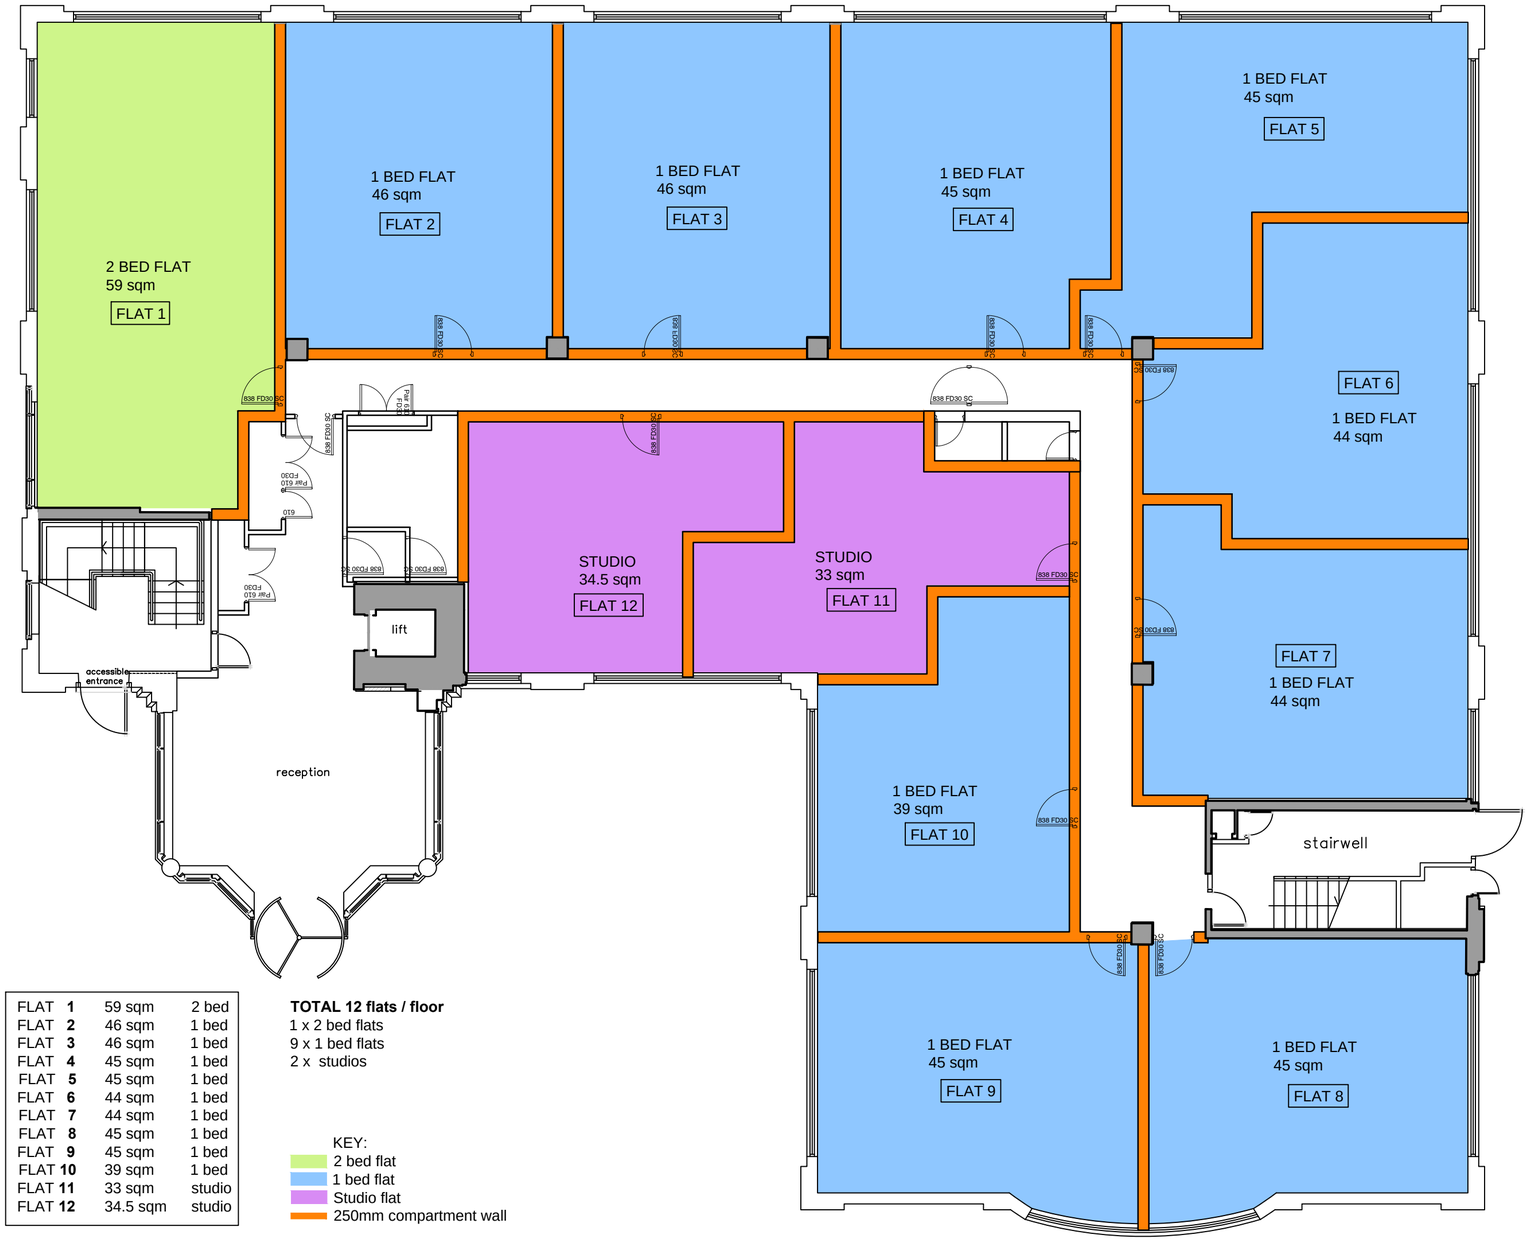


# B3 - GF

| | | |
|---|---|---|
| FLAT **1** | 59 sqm | 2 bed |
| FLAT **2** | 46 sqm | 1 bed |
| FLAT **3** | 46 sqm | 1 bed |
| FLAT **4** | 45 sqm | 1 bed |
| FLAT **5** | 45 sqm | 1 bed |
| FLAT **6** | 44 sqm | 1 bed |
| FLAT **7** | 44 sqm | 1 bed |
| FLAT **8** | 45 sqm | 1 bed |
| FLAT **9** | 45 sqm | 1 bed |
| FLAT **10** | 39 sqm | 1 bed |
| FLAT **11** | 33 sqm | studio |
| FLAT **12** | 34.5 sqm | studio |

**TOTAL 12 flats / floor**
1 x 2 bed flats
9 x 1 bed flats
2 x studios

KEY:
- 2 bed flat
- 1 bed flat
- Studio flat
- 250mm compartment wall

GENERAL NOTES:

USE FIGURED DIMENSIONS ONLY.
DO NOT SCALE OFF DRAWINGS.
ALL DIMENSIONS ARE TO BE CHECKED ON SITE.
INCONSISTENCIES ARE TO BE REPORTED TO OATEN ARCHITECTS IMMEDIATELY.

COPYRIGHT OF OATEN ARCHITECTS LTD.

NOTES:

1:100
0 1 2 3 4 5 10

REV.: DATE: DESCRIPTION:

OATEN ARCHITECTS
Oaten Architects Ltd, Creative Media Centre
45 Robertson Street, Hastings, East Sussex, TN34 1HL
T 01424 205442
E office@oatenarchitects.com
W www.oatenarchitects.com

PROJECT:
Status Park
Nobel Drive, Harlington, Hayes UB3 5EY

STAGE: Design
CLIENT:
SCALE: 1:100 @ A2
DRAWN BY / DATE: MM / Feb. 2017

DRAWING TITLE:
Building 3
Proposed GF Plan
DRAWING NO: 17.1131 / 301
REV NO: _