


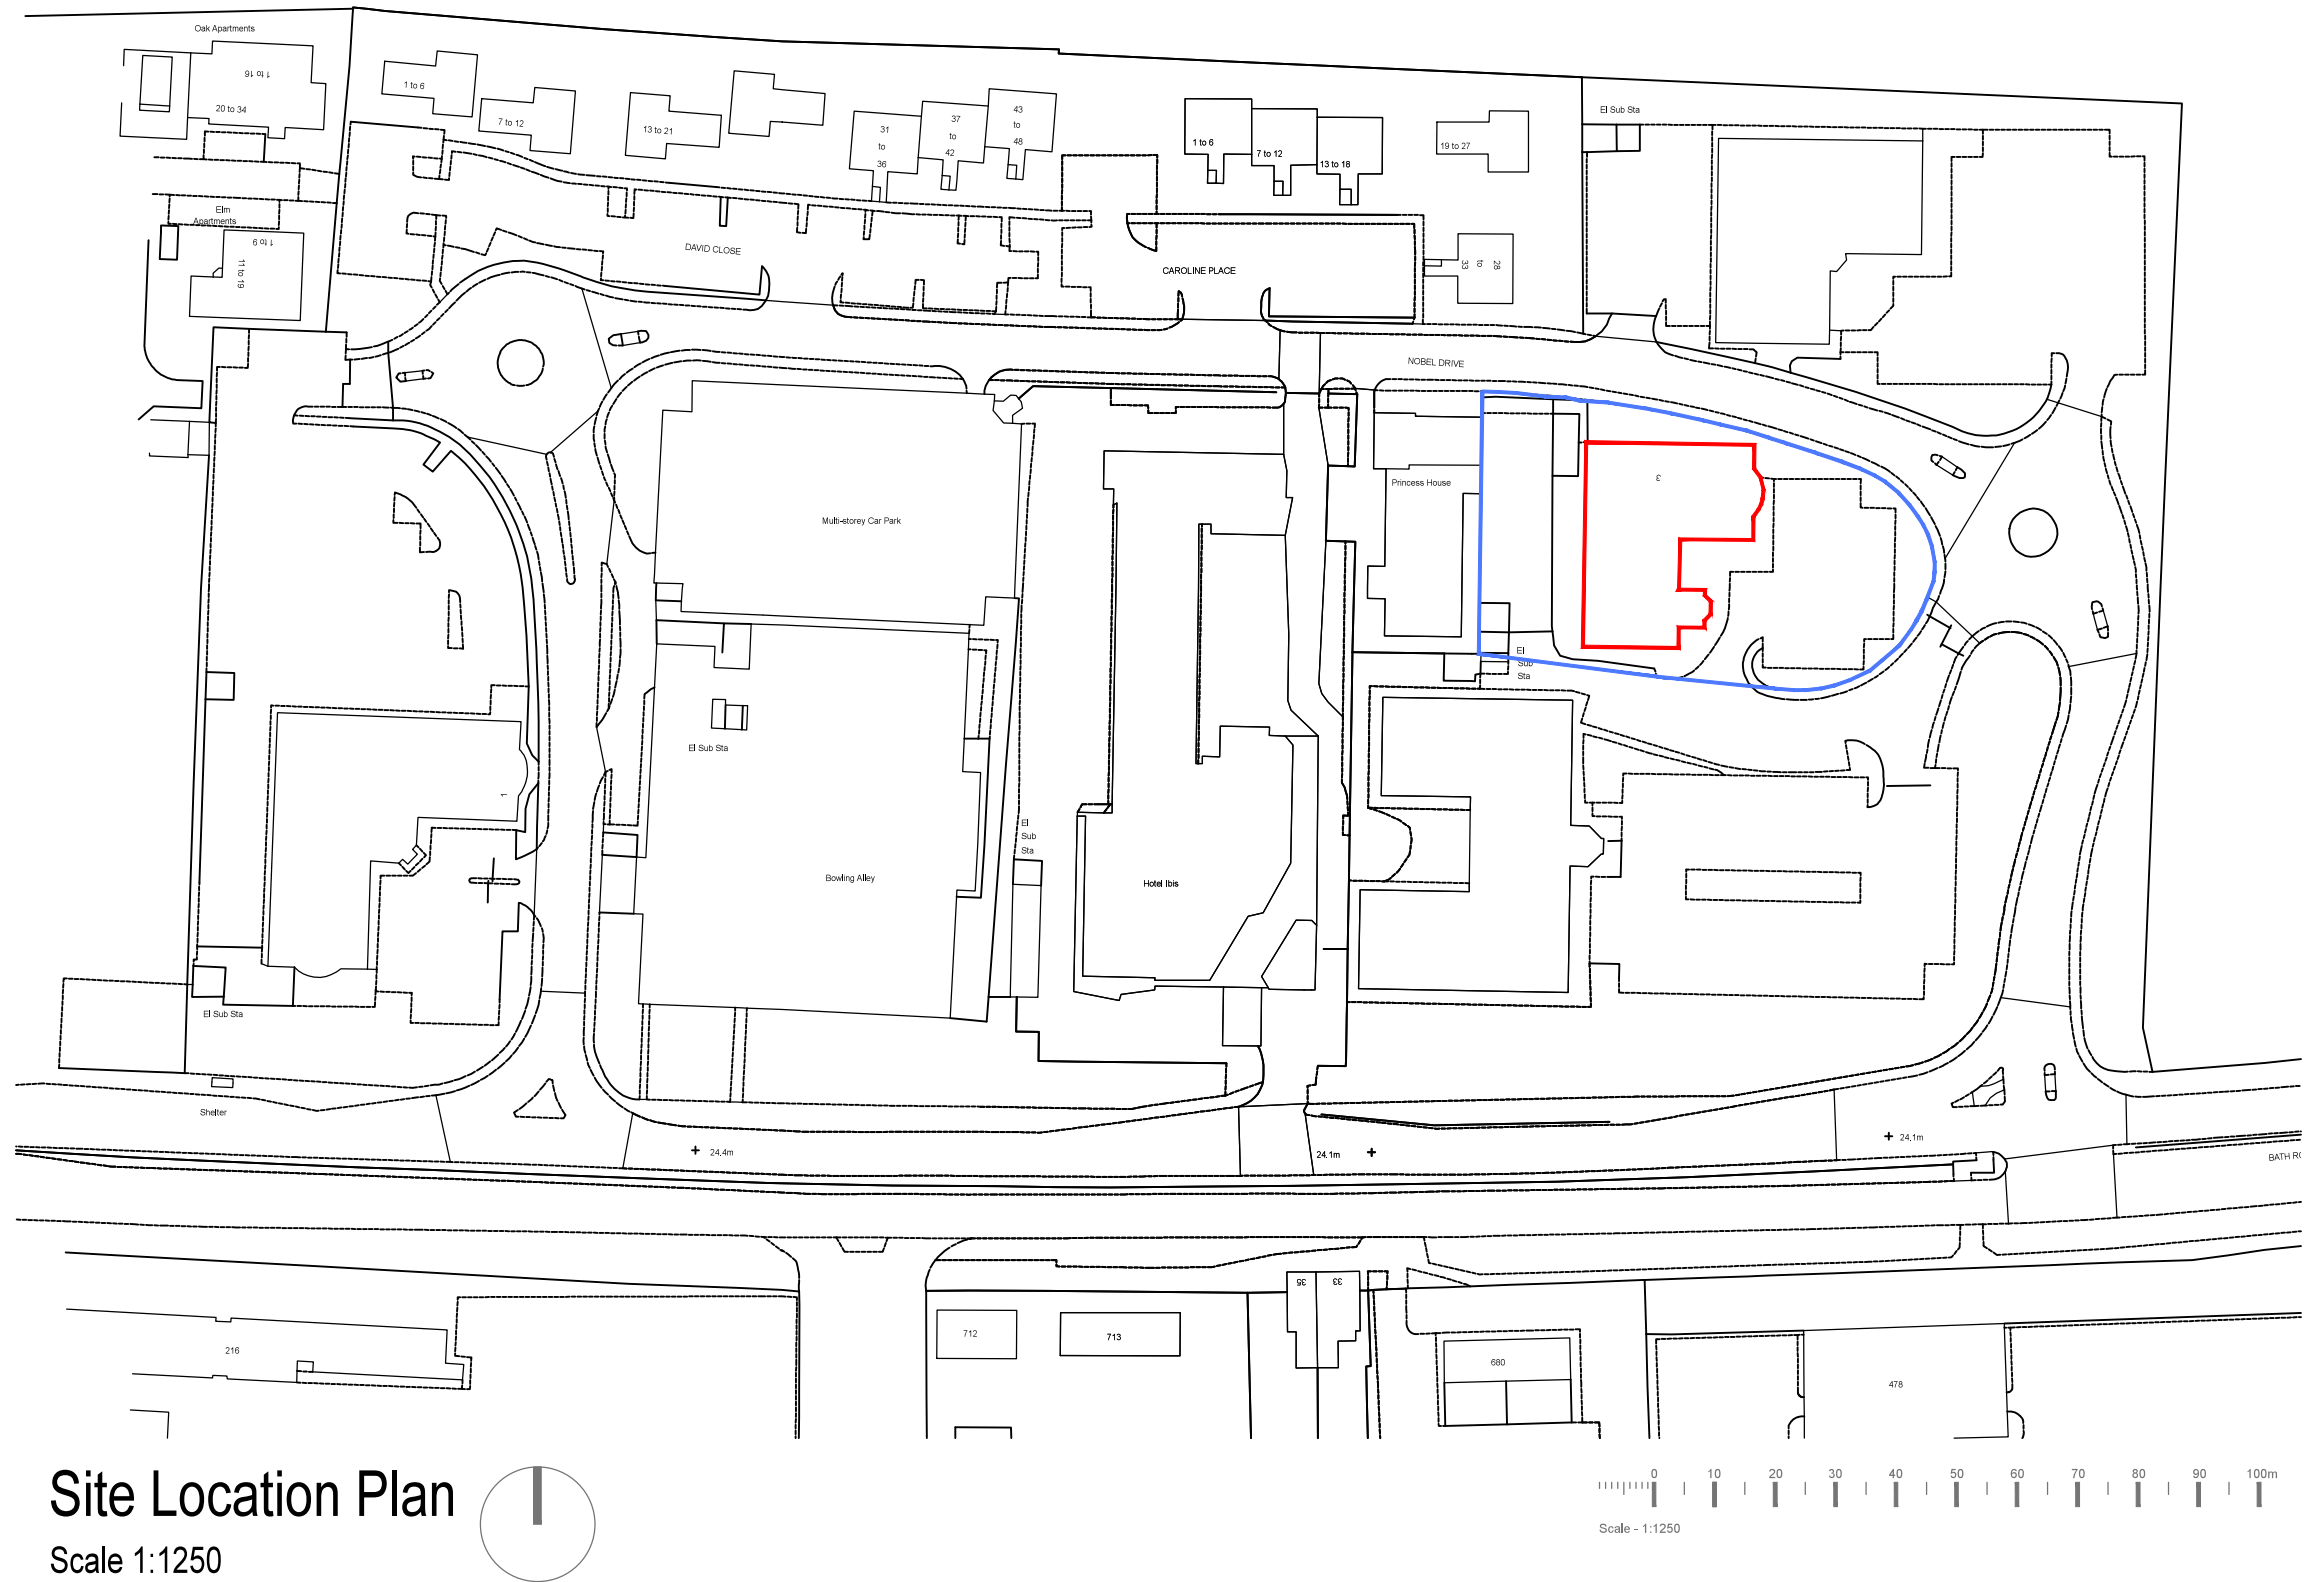

Site Location Plan

Scale 1:1250

Notes

Do Not Scale.
Report all discrepancies, errors and omissions.
Verify all dimensions on site before commencing any work on site or preparing shop drawings.
All materials, components and workmanship are to comply with the relevant British Standards, Codes of Practice, and appropriate manufacturers recommendations that from time to time shall apply.
For all specialist work, see relevant drawings.
This drawing is copyright of Kent Design Studio Ltd

Rev	Date	Description
-----	------	-------------



Scale	Date
1:1250 @ A3	Oct'16

PLANNING

Project Title
Proposed Change of Use from B1 to Residential C3
3 Status Park Nobel Drive Harlington HAYES UB3 5EY

Description
Location Plan
Drawing Number
1539 - 02A