


REVISIONS	
A	Drawing corrected 08/02/2022
B	Drawing corrected 04/10/2022



HIGH STREET ELEVATION (SOUTH WEST)

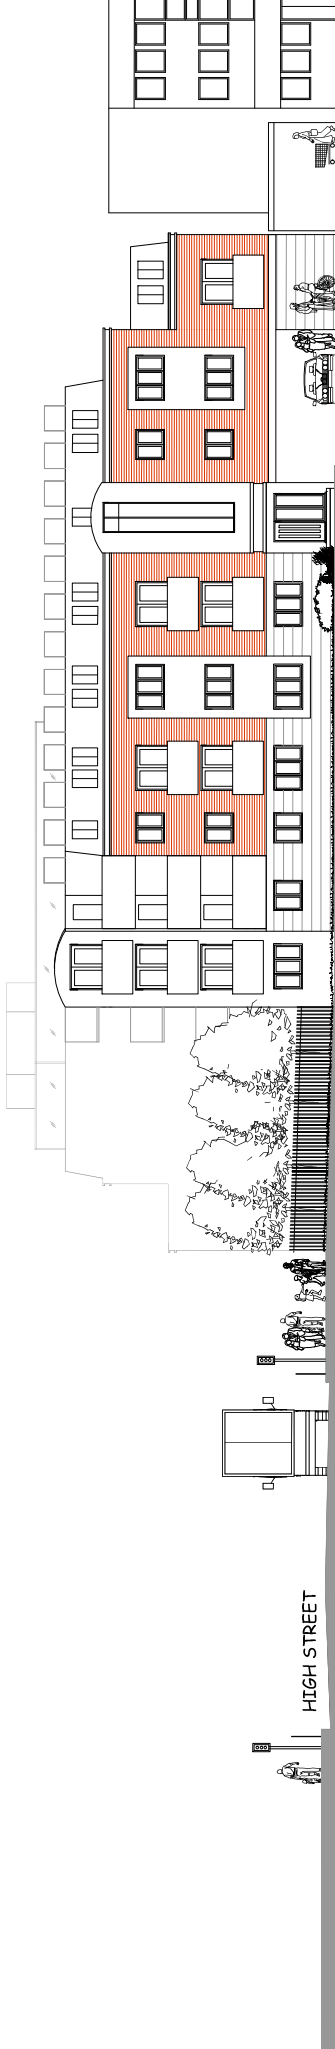

FALLING LANE ELEVATION (SOUTH EAST)

FLC MOTORS ,HIGH ST, YIEWSLEY
MIDDLESEX UB7 8AA

Scale Bar
0 1 2 3 4 5 6 7 8 9 10 Metres
1:100 @ A1

THE GILLET MACLEOD PARTNERSHIP
Chartered Architects & Town Planning Consultants
1 High Road Old Eastcote Pinner Middlesex HA5 2EW Tel. 0208 868 1333

PROPOSED ELEVATIONS

Drwg. No.	15/2936/9B
Scale	1:100
Date	17/10/16
Drawn by	D. Suarez

REVISION	B
	C