





HIGH STREET ELEVATION (SOUTH WEST)



FALLING LANE ELEVATION (SOUTH EAST)

PROPOSED ELEVATIONS

FLC MOTORS ,HIGH ST, YIEWSLEY
MIDDLESEX UB7 8AA

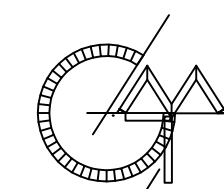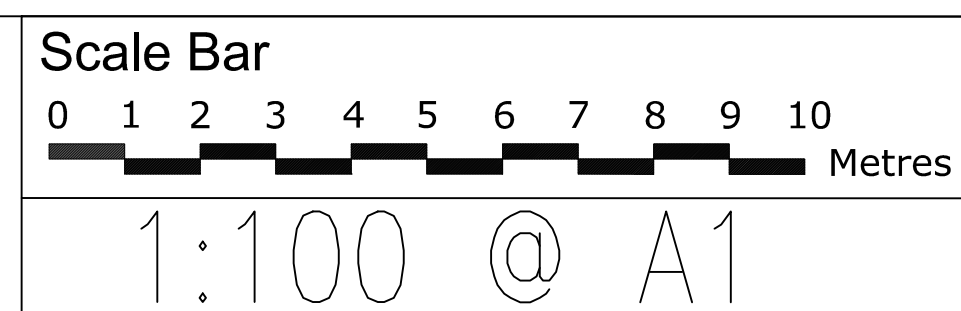

THE GILLET MACLEOD PARTNERSHIP
Chartered Architects & Town Planning Consultants
1 High Road Old Eastcote Pinner Middlesex HA5 2EW tel. 0208 868 1333

Drg. No. 15/2936/9A
Scale 1:100
Date 17/10/16
Drawn by D. Suarez

REVISION
A
(C) drawer