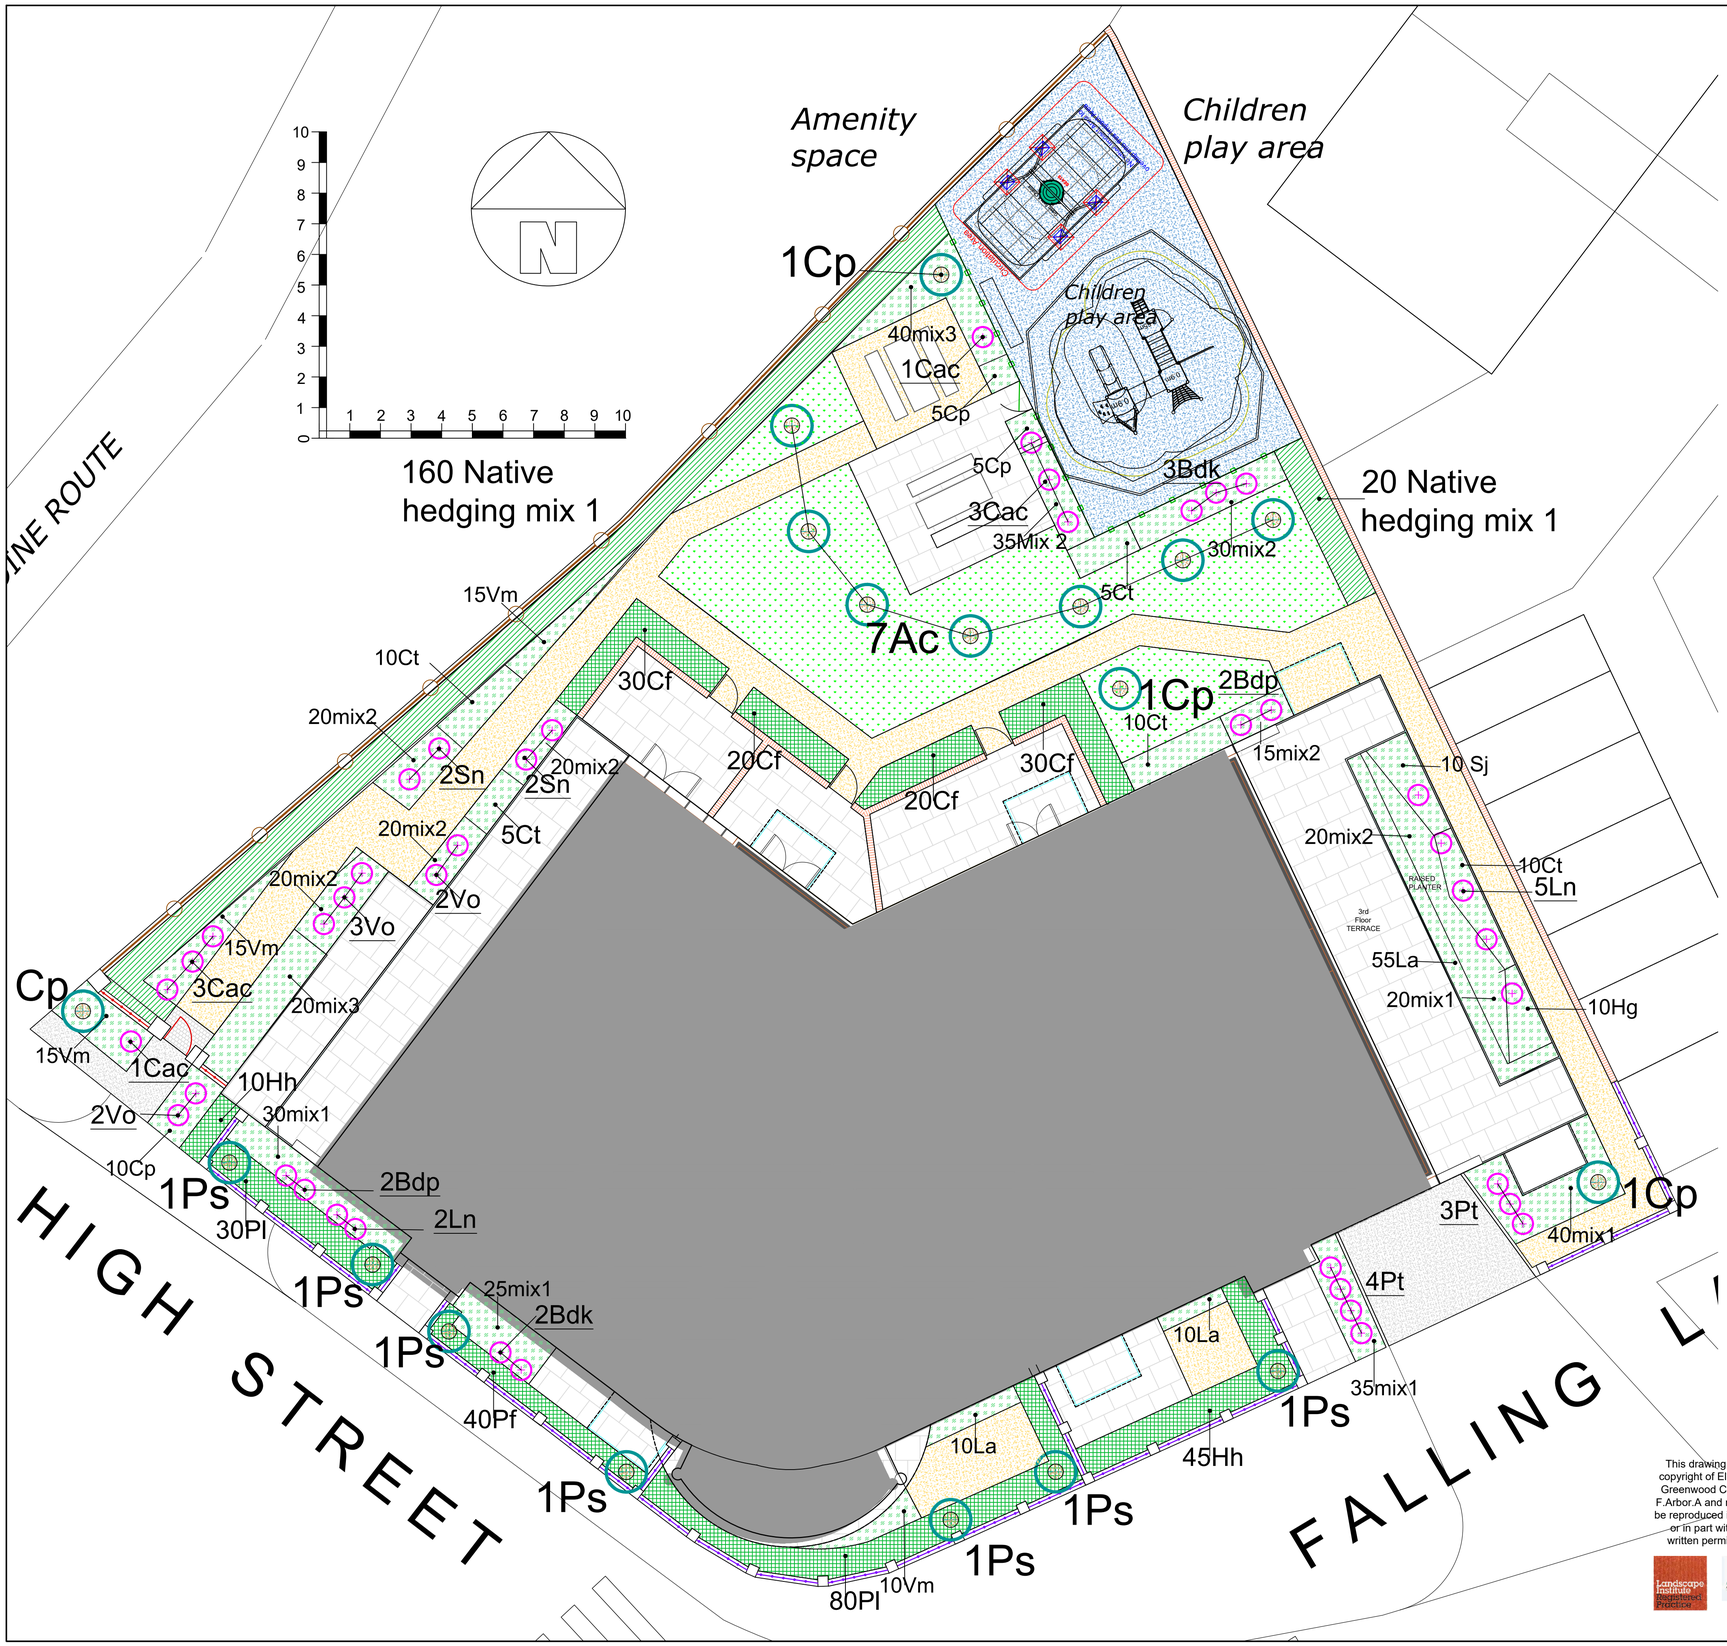

Planting Schedule

Trees

Key	Species	Girth	Pot size	Qty
Ac	Alnus cordata	12-14cm	45 litre	7
Cp	Crataegus prunifolia	12-14cm	45 litre	3
Ps	Prunus 'Sunset Boulevard'	12-14cm	45 litre	7
			TOTAL	17

Mixed Native Hedging Species mixed at random. 4 plants per metre in double-staggered rows.

%	Species	Pot size	Density	Qty
10	Acer campestre	Bareroot	4/m	20
10	Corylus avellana	Bareroot	4/m	20
10	Cornus sanguinea	Bareroot	4/m	20
40	Craetagus monogyna	Bareroot	4/m	60
10	Ilex aquifolium	Bareroot	4/m	20
10	Ligustrum vulgare	Bareroot	4/m	20
10	Viburnum opulus	Bareroot	4/m	20
			TOTAL	180

Single Species Hedging

Key	Species	Pot size	Density	Qty
Cf	Cotoneaster franchetti	3 litre	4/m	100
Hh	Hypericum 'Hidcote'	3 litre	4/m	55
Pf	Photinia fraseri 'Red Robin'	3 litre	4/m	40
Pl	Prunus lusitanica	3 litre	4/m	110
			TOTAL	305

Specimen Shrubs

Key	Species	Pot size	Density	Qty
Bd	Buddleia Davidii 'Black Knight'	5 litre	Specimen	5
Bdp	Buddleia Davidii 'Peace'	5 litre	Specimen	4
Cac	Corylus avellana 'Contorta'	5 litre	Specimen	8
Ln	Laurus nobilis	5 litre	Specimen	7
Pt	Phormium tenax 'Purpureum'	5 litre	Specimen	7
Sn	Sambucus nigra f. porphyrophylla 'Eva'	5 litre	Specimen	4
Vo	Viburnum opulus	5 litre	Specimen	7
			TOTAL	42

Ground Cover and Shrubs

Key	Species	Pot size	Density	Qty
Cp	Carex pendula	2 litre	4/m	20
Ct	Choisya ternata	5 litre	2/m	40
La	Lavandula augustifolia'Hidcote'	9cm	6/m	75
Hw	Hebe 'White Gem'	9cm	6/m	10
Sj	Skimmia japonica 'Wakehurst White'	2 litre	4/m	10
Vm	Vinca minor	9cm	6/m	55
			TOTAL	210

Ground Cover Mixes- Mix 1- in groups of 3/5/ or 7

Key	Species	Pot size	Density	Qty
30	Festuca glauca 'Elijah Blue':	9cm	4/m	45
10	Cistus x purpureus	2 litre	2/m	15
30	Geranium sanguineum Album	9cm	4/m	45
30	Santolina chamaecyparissus	9cm	4/m	45
			TOTAL	150

Ground Cover Mixes- Mix 2- in groups of 3 or 5 or 7

%	Species	Pot size	Density	Qty
30	Bergenia cordifolia 'Purpurea'	9cm	4/m	55
30	Geranium macrorrhizum 'Ingwensens Variety'	9cm	4/m	55
30	Hakonechloa macra	9cm	4/m	55
10	Mahonia aquifoilium	2 litre	2/m	15
			TOTAL	180

Ground Cover Mixes- Mix 3

%	Species	Pot size	Density	Qty
30	Cornus elegantissima 'Alba'	2 litre	1/m	20
70	Hedera helix- underplanting	9cm	4/m	40
			TOTAL	60

LEGEND

- Trees
- Specimen shrubs
- Mixed native hedge
- Single species hedge
- Ground cover planting
- Lawn
- 1.8m wall mounted rails
- 1.2m wall-mounted rails
- Bow-top rail fence 1.2m
- Brick wall
- Close boarded fence 1.8m
- Marshalls Fairstone Sawn Versuro paving (Antique Silver)
- Gravel
- Tarmac
- wetpour Safety surface
- Bark mulch
- Picnic bench and table set
- Bench
- Playdale Merrymeet Plus
- Playdale team swig

This drawing is the copyright of Elizabeth Greenwood C.M.L.I., F.Arbor.A and may not be reproduced in whole or in part without written permission

Scheme: FLC Motors, High Street, Yiewsley, UB7 8AA

Date: September 2021

Title: Landscape Proposals

Drawn by: E.J.G

Scale: 1:100 @ AA or 1:200 @ A3

Job No: 1059.21

Elizabeth Greenwood C.M.L.I., F.Arbor.A.
10 Knight Street, Sawbridgeworth, Herts, CM21 9AT.
Tel 01279 722381 mobile 07746867402, email ms.ejgreenwood@gmail.com

Drg No: 1059.21.1