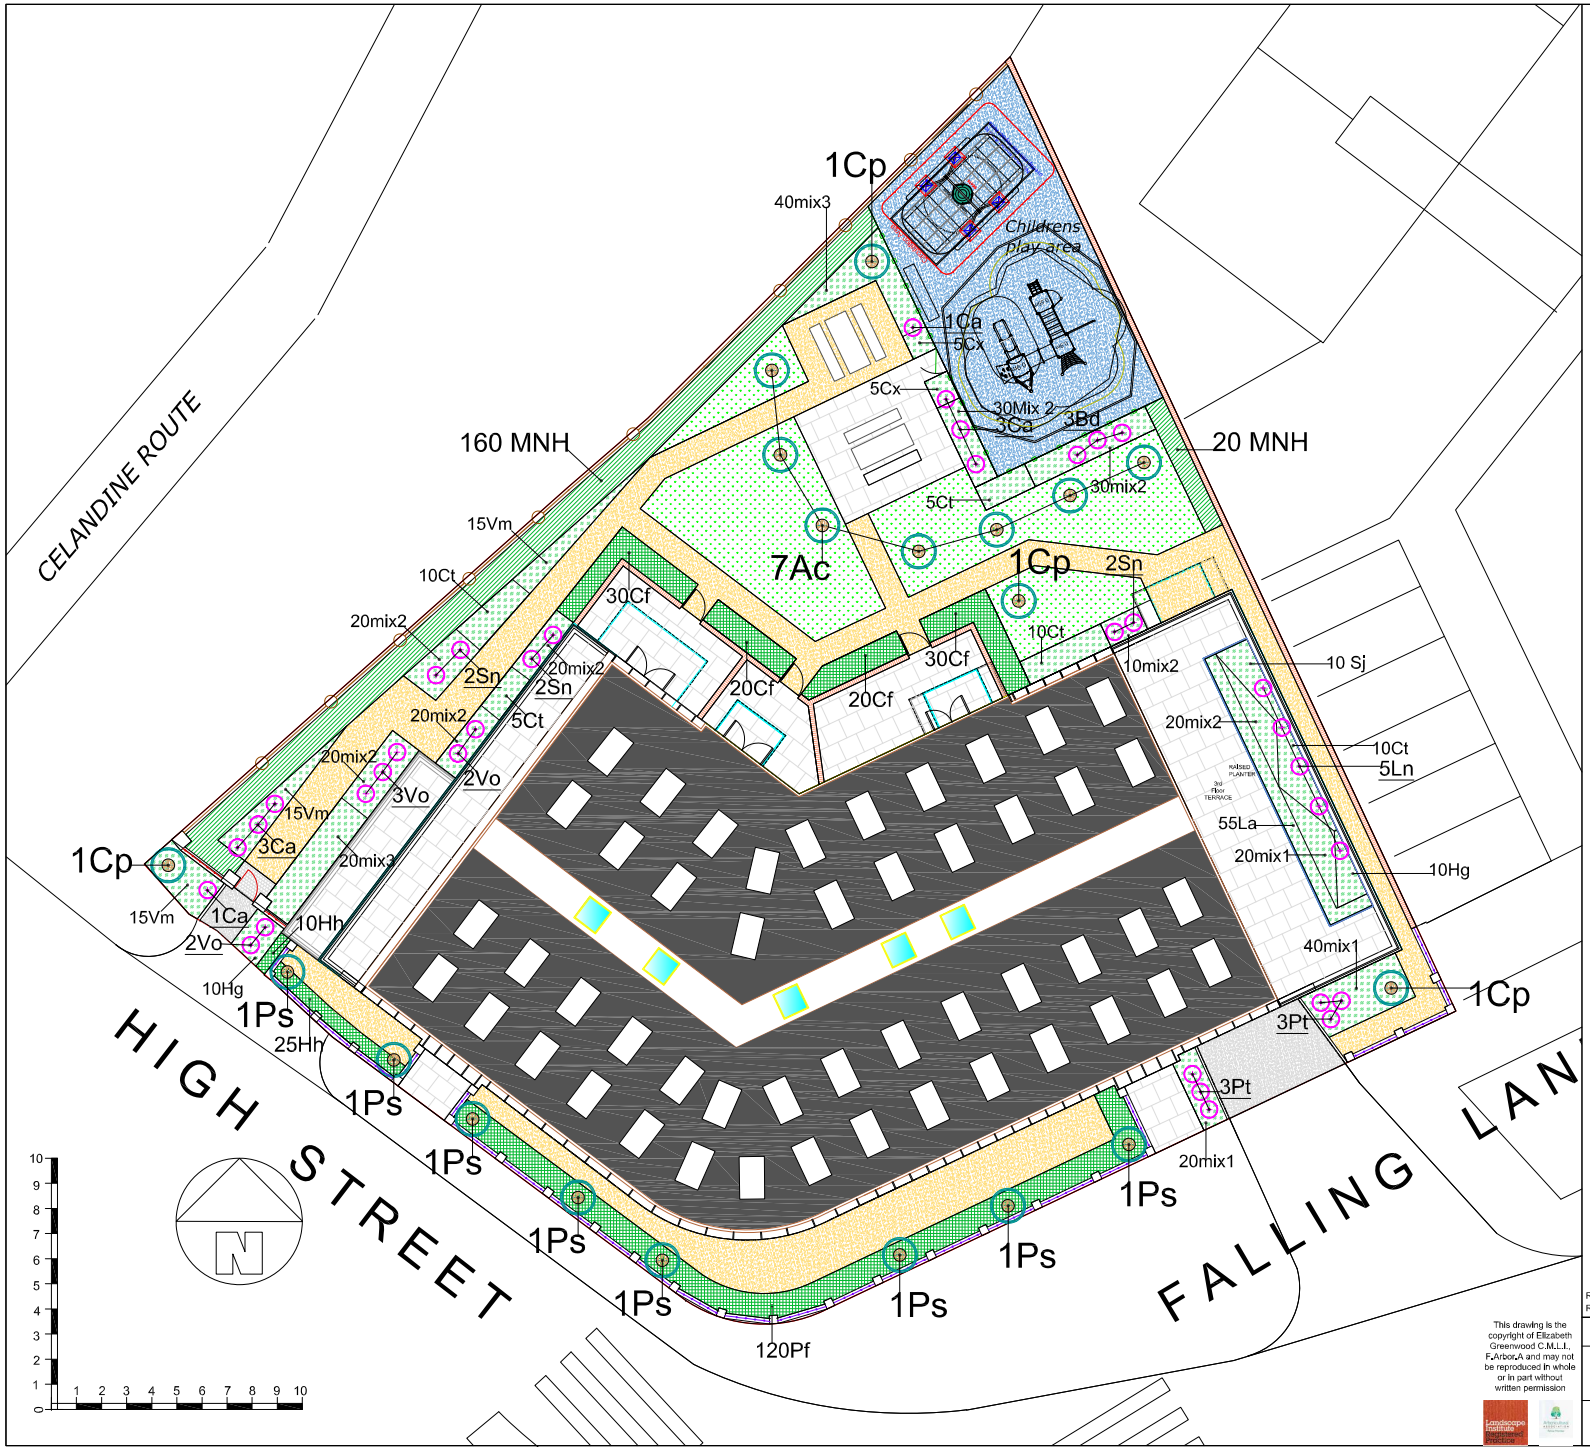

Planting Schedule

Trees

Key	Species	Girth	Pot size	Qty
Ac	Alnus cordata	12-14cm	45 litre	7
Cp	Crataegus prunifolia	12-14cm	45 litre	4
Ps	Prunus 'Sunset Boulevard'	12-14cm	45 litre	8
			TOTAL	19

MNH - Mixed Native Hedging [1 8]. Species mixed at random. 4 plants per metre in double-staggered rows.

%	Species	Pot size	Density	Qty
50	Crataegus monogyna	Bareroot	4/m	90
10	Acer campestre	Bareroot	4/m	18
10	Corylus avellana	Bareroot	4/m	18
10	Prunus padus	Bareroot	4/m	18
10	Prunis spinosa	Bareroot	4/m	18
10	Rosa canina	Bareroot	4/m	18
			TOTAL	180

Single Species Hedging

Key	Species	Pot size	Density	Qty
Cf	Cotoneaster franchetti	2 litre	4/m	100
Hh	Hypericum 'Hidcote'	2 litre	4/m	35
Pf	Photinia fraseri 'Red Robin'	2 litre	4/m	120
			TOTAL	255

Specimen shrubs

Key	Species	Pot size	Density	Qty
Bd	Buddleja davcii 'Black Knight'	2 litre	1/m	3
Ca	Corylus avellana 'Contorta'	2 litre	1/m	8
Ln	Laurus nobilis	2 litre	1/m	5
Pt	Phormium tenax 'Purpureum'	2 litre	1/m	6
Sn	Sambucus nigra f. porphyrophylla 'Eva'	2 litre	1/m	6
Vo	Viburnum opulus	2 litre	1/m	7
			TOTAL	7

Mix 1 - Groundcover Mix. Species mixed at random in groups of 3, 5 or 7.

%	Species	Pot size	Density	Qty
30	Festuca glauca 'Elijah Blue'	9cm	5/m	24
10	Cistus x purpursus	2 litre	5/m	8
30	Geranium sanguinum 'Alba'	9cm	5/m	24
30	Santolina chamaecyparissus	9cm	5/m	24
			TOTAL	80

Mix 2 - Groundcover Mix. Species mixed at random in groups of 3, 5 or 7.

%	Species	Pot size	Density	Qty
30	Bergenia cordifolia 'Purpurea'	9cm	5/m	50
30	Geranium 'Ingwersens Variety'	9cm	5/m	50
30	Hakonchloa macra	9cm	5/m	50
10	Mahoria aquifolium	2 litre	5/m	20
			TOTAL	170

Mix 3 - Groundcover Mix. Species mixed at random in groups of 3, 5 or 7.

%	Species	Pot size	Density	Qty
33	Cornus elegantissima 'Alba'	2 litre	5/m	20
67	Hedera helix	9cm	5/m	40
			TOTAL	60

Groundcover and Shrubs

Key	Species	Pot size	Density	Qty
Ct	Choisia ternata	2 litre	4/m	40
Cx	Carex pendula	2 litre	4/m	10
La	Lavandula angustifolia 'Hidcote'	2 litre	4/m	55
Hg	Hebe 'White Gem'	2 litre	4/m	20
Sj	Skimmia japonica 'Wakehurst White'	2 litre	4/m	10
Vm	Vinca minor	9cm	4/m	45

LEGEND

- Trees
- Specimen shrubs
- Mixed native hedge
- Single species hedge
- Ground cover planting
- Lawn
- 1.8m wall mounted rails
- 1.2m wall-mounted rails
- Bow-top rail fence 1.2m
- Brick wall
- Close boarded fence 1.8m
- Marshalls Fairstone Sawn Versuro paving (Antique Silver)
- Gravel
- Tarmac
- Wetpour Safety surface
- Bark mulch
- Picnic bench and table set
- Bench
- Playdale Merrymeet Plus
- Playdale team swig
- Bespoke Corten Steel Planter Height: 500mm

Revision A: New layout — Date: October 2023
Revision A: New layout — Date: February 2022

This drawing is the copyright of Elizabeth Greenwood C.M.L.I., F.Arbor.A and may not be reproduced in whole or in part without written permission

Scheme: FLC Motors
Date: Sept 2021
Title: Landscape Proposals
Drawn by: R.B.
Scale: Plans 1:100 @ A1
Job No: 1059.21
Dwg No: 1059.21.1B

Elizabeth Greenwood C.M.L.I., F.Arbor.A.
10 Knight Street, Sawbridgeworth, Herts. CM21 9AT.
Tel 01279 722381 mobile 07746867402, email ms.elgreenwood@gmail.com