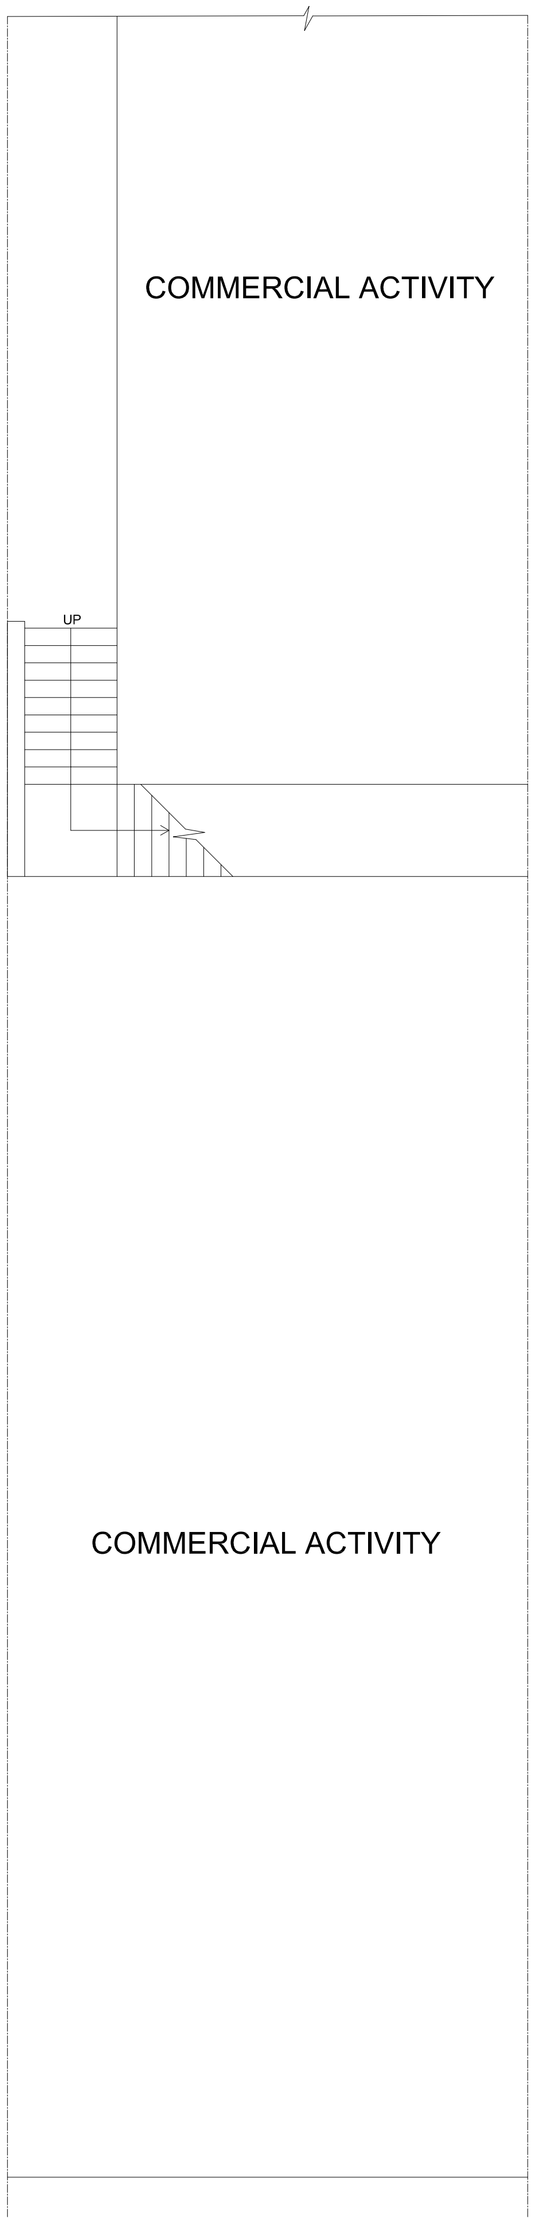

EXISTING GROUND FLOOR PLAN
SCALE 1:50@A1

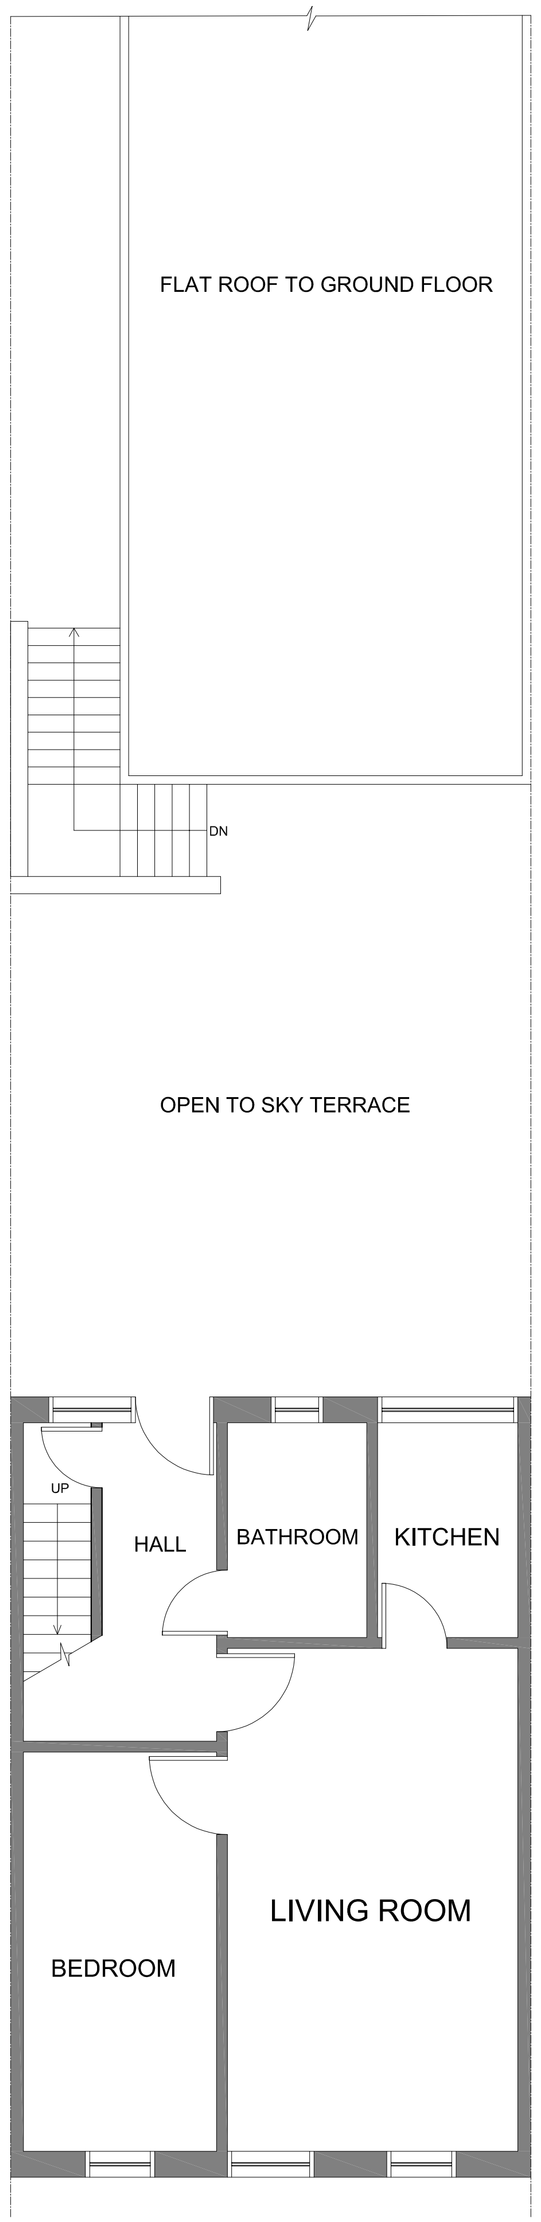

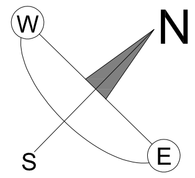

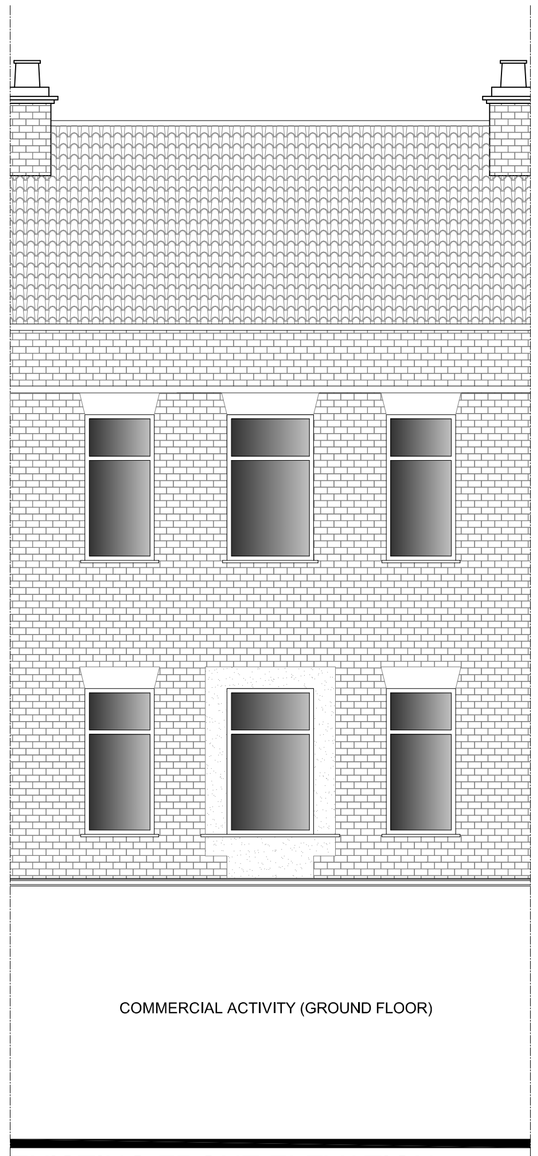

EXISTING FRONT ELEVATION
SCALE 1:50@A1

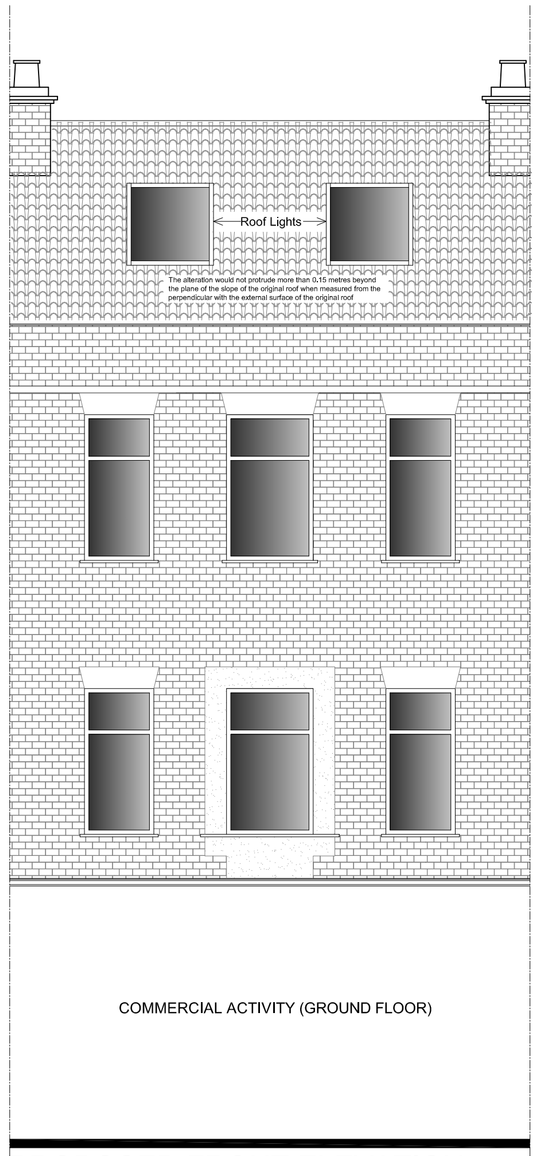

PROPOSED FRONT ELEVATION
SCALE 1:50@A1

EXISTING FIRST FLOOR PLAN
SCALE 1:50@A1

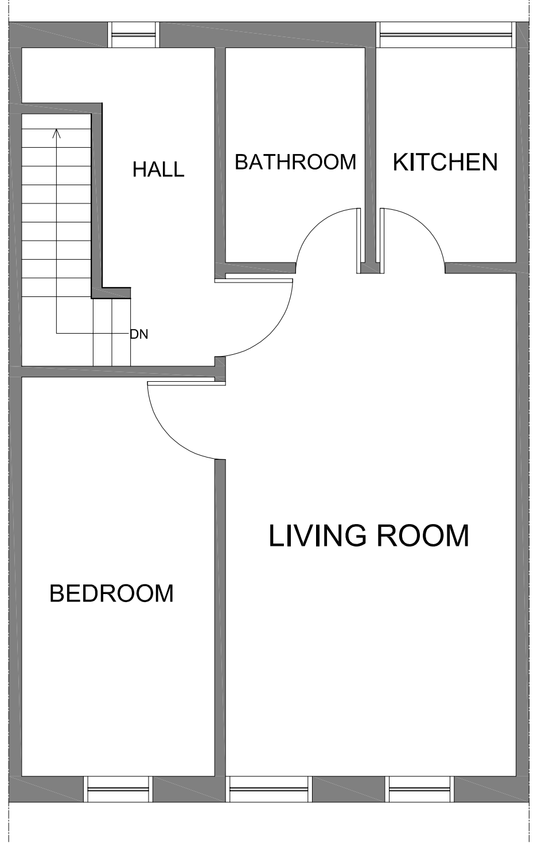

EXISTING SECOND FLOOR PLAN
SCALE 1:50@A1

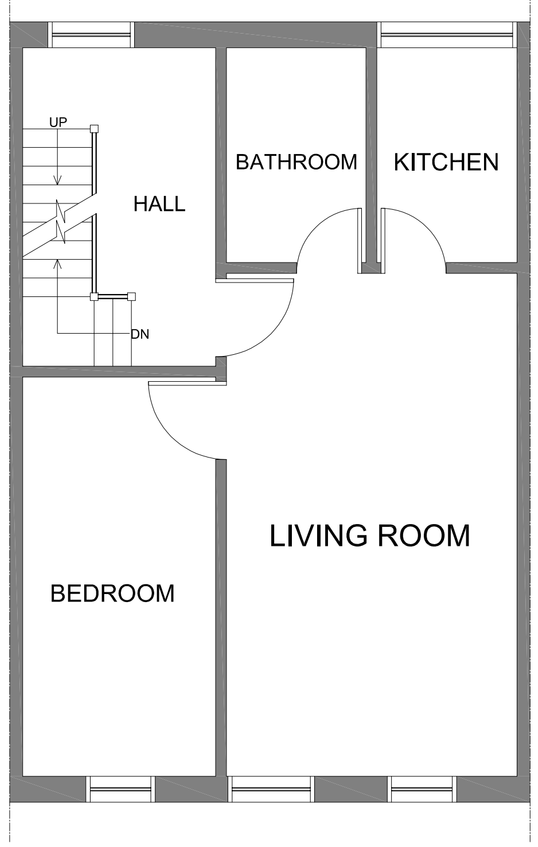

PROPOSED SECOND FLOOR PLAN
SCALE 1:50@A1

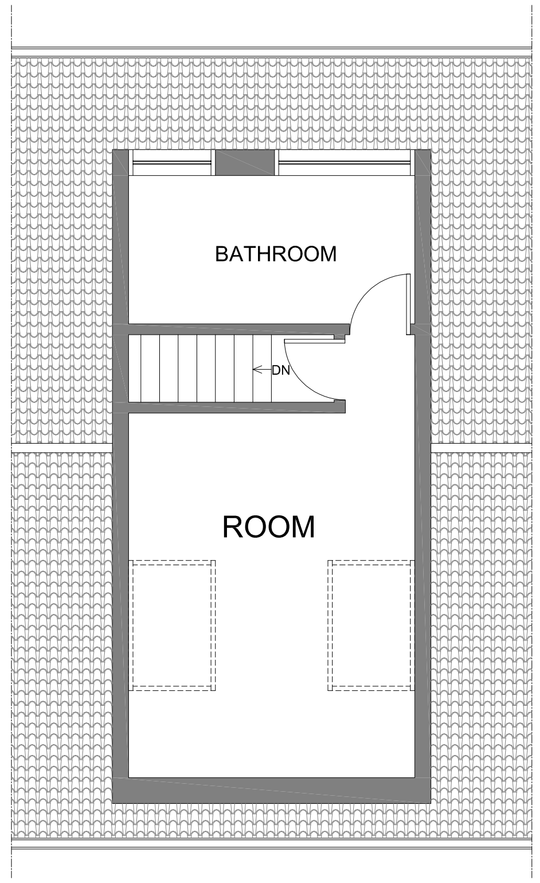

PROPOSED LOFT PLAN
SCALE 1:50@A1

224

NOTES:

1 All New (Exterior) Materials to be Matched with Existing (Exterior) Materials of Existing Dwelling House

2 All the New Windows on the Walls would be Obscure Glazed and Non Opening Unless the Parts of the Windows which can be Opened are more than 1.7 Meters Above the Floor of the Room in which window is Installed.

3 All the Roof Lights on the Roof Slope would be Obscure Glazed and Non Opening Unless the Part of the Windows which can be Opened are more than 1.7 Meters Above the Floor of the Room in which Window is Installed.

JOB
58 Station Road Hayes UB3 4DF

TITLE
EXISTING & PROPOSED PLANS & ELEVATIONS

DATE NOVEMBER 2022	DRAWN SMTN
SCALE 1:50 @ A1	CHECKED

STAGE
PLANNING

DRAWING NR
224/PP/001a

DOTS
Architectural Services Ltd
from survey to planning to construction