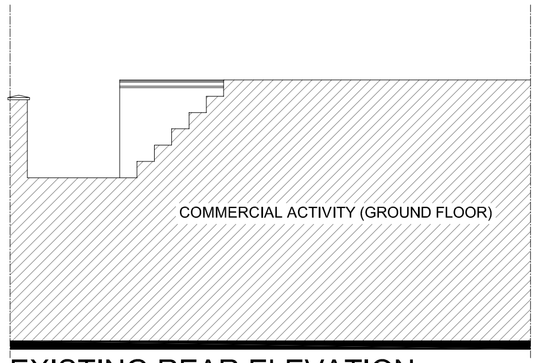

EXISTING REAR ELEVATION

SCALE 1:50@A1

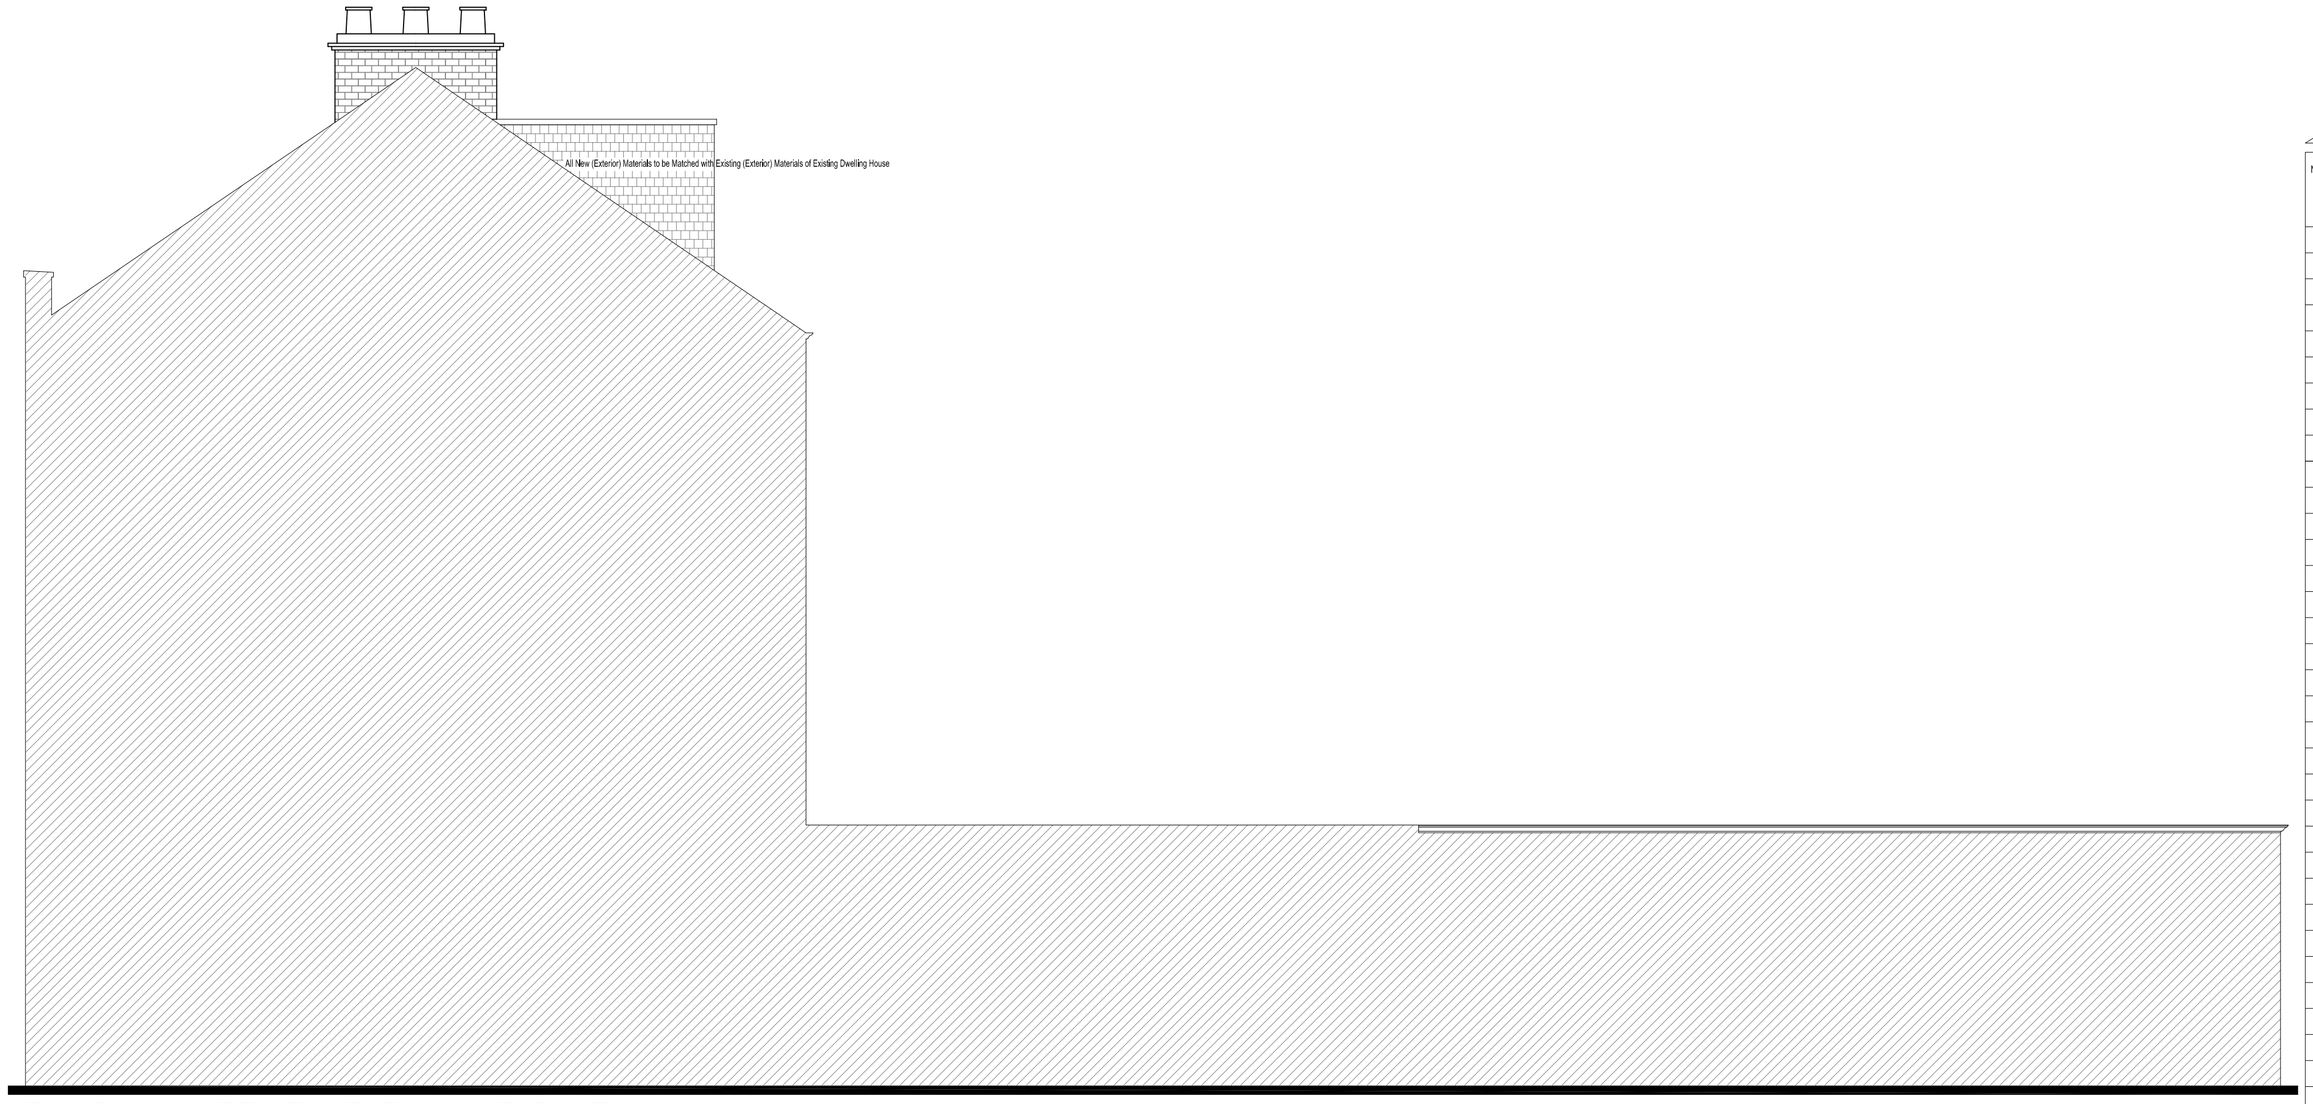

EXISTING NORTH EAST (FLANK) ELEVATION

SCALE 1:50@A1

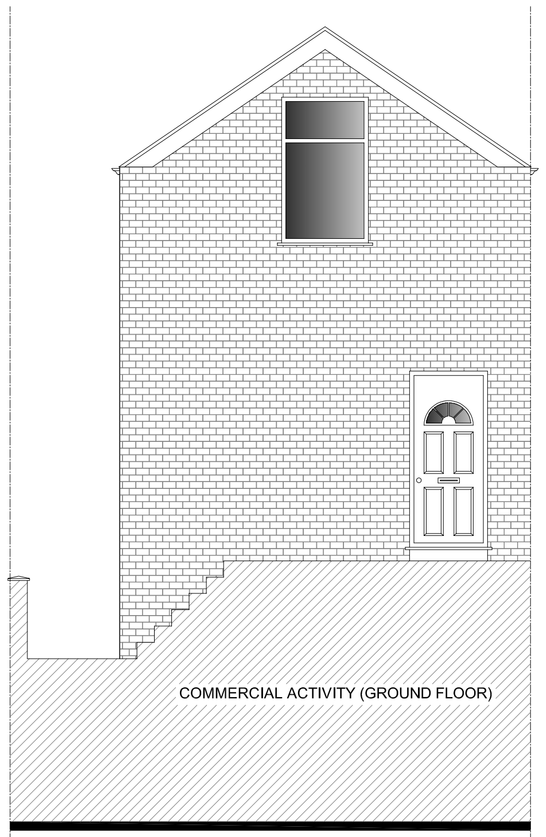

PROPOSED REAR ELEVATION

SCALE 1:50@A1

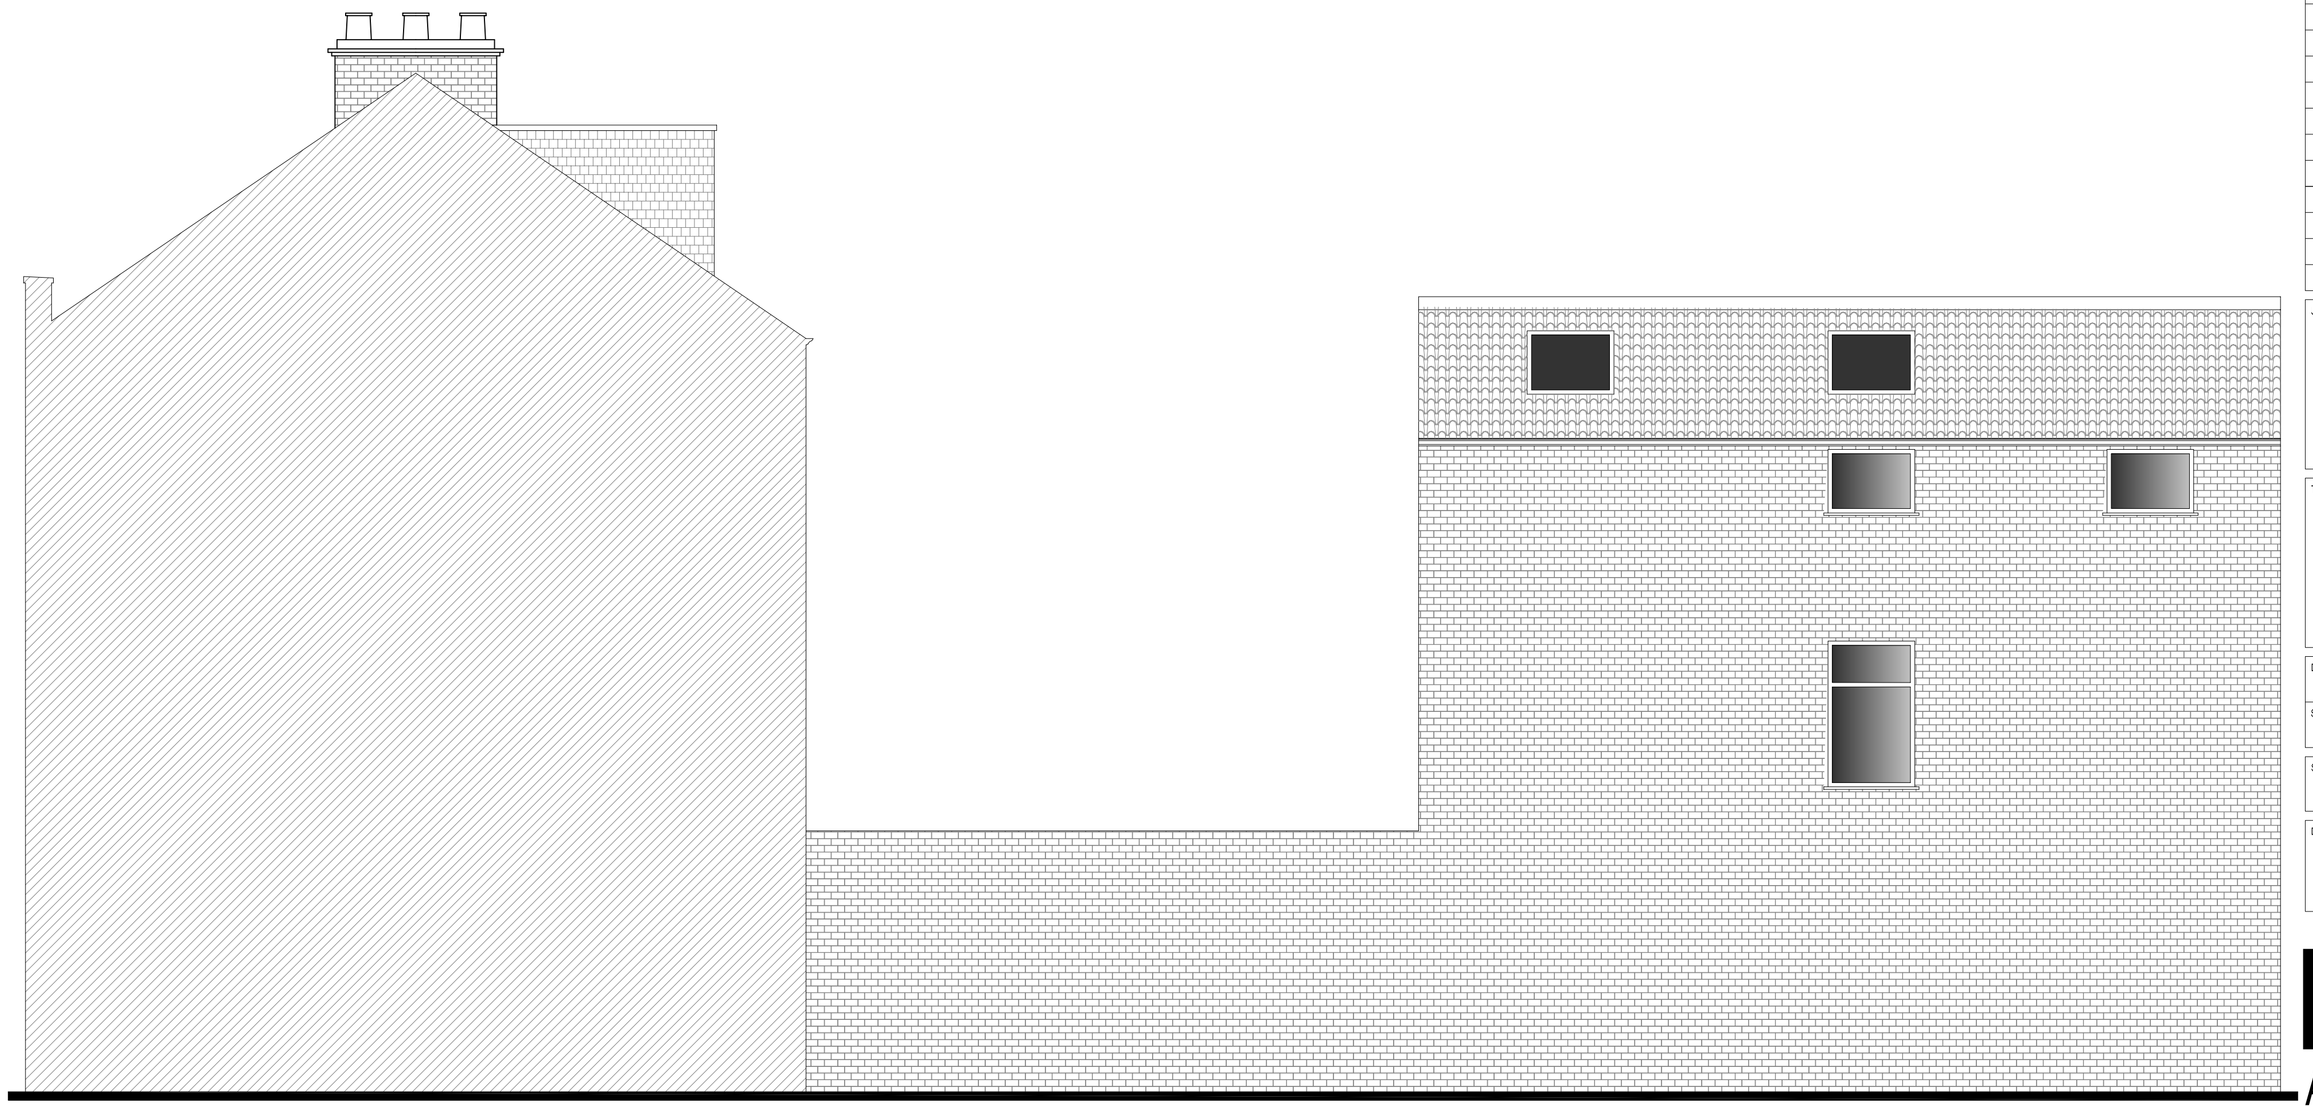

PROPOSED NORTH EAST (FLANK) ELEVATION

SCALE 1:50@A1

224

NOTES:

JOB

58 Station Road Hayes UB3 4DF

TITLE

EXISTING & PROPOSED ELEVATIONS

DATE NOVEMBER 2023	DRAWN SMTN
SCALE 1:50 @ A1	CHECKED

STAGE

PLANNING

DRAWING NR

224/PP/005

DOTS

Architectural Services Ltd

from survey to planning to construction