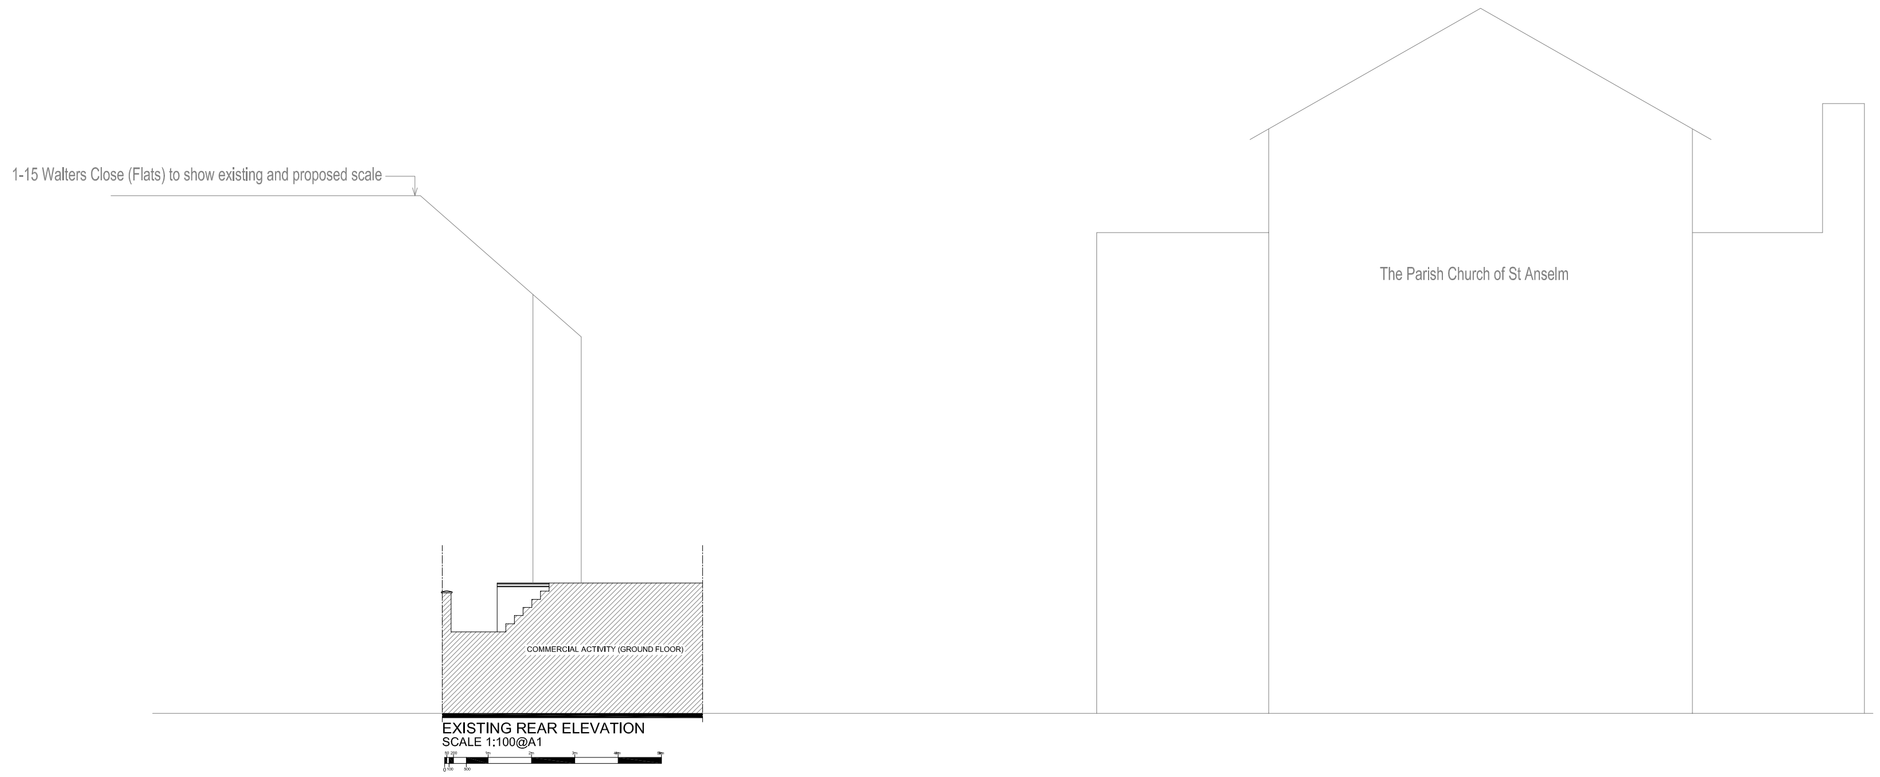

EXISTING REAR ELEVATION
SCALE 1:100@A1

PROPOSED REAR ELEVATION
SCALE 1:100@A1

224

NOTES:

JOB

58 Station Road Hayes UB3 4DF

TITLE

EXISTING & PROPOSED ELEVATIONS
(STREET SCENE SCALE)

DATE	NOVEMBER 2023	DRAWN	SMTN
SCALE	1:100 @ A1	CHECKED	

STAGE

PLANNING

DRAWING NR

224/PP/007

DOTS
Architectural Services Ltd
from survey to planning to construction