



REV	ISSUE	DATE
P2	Planning Issue	04.12.13

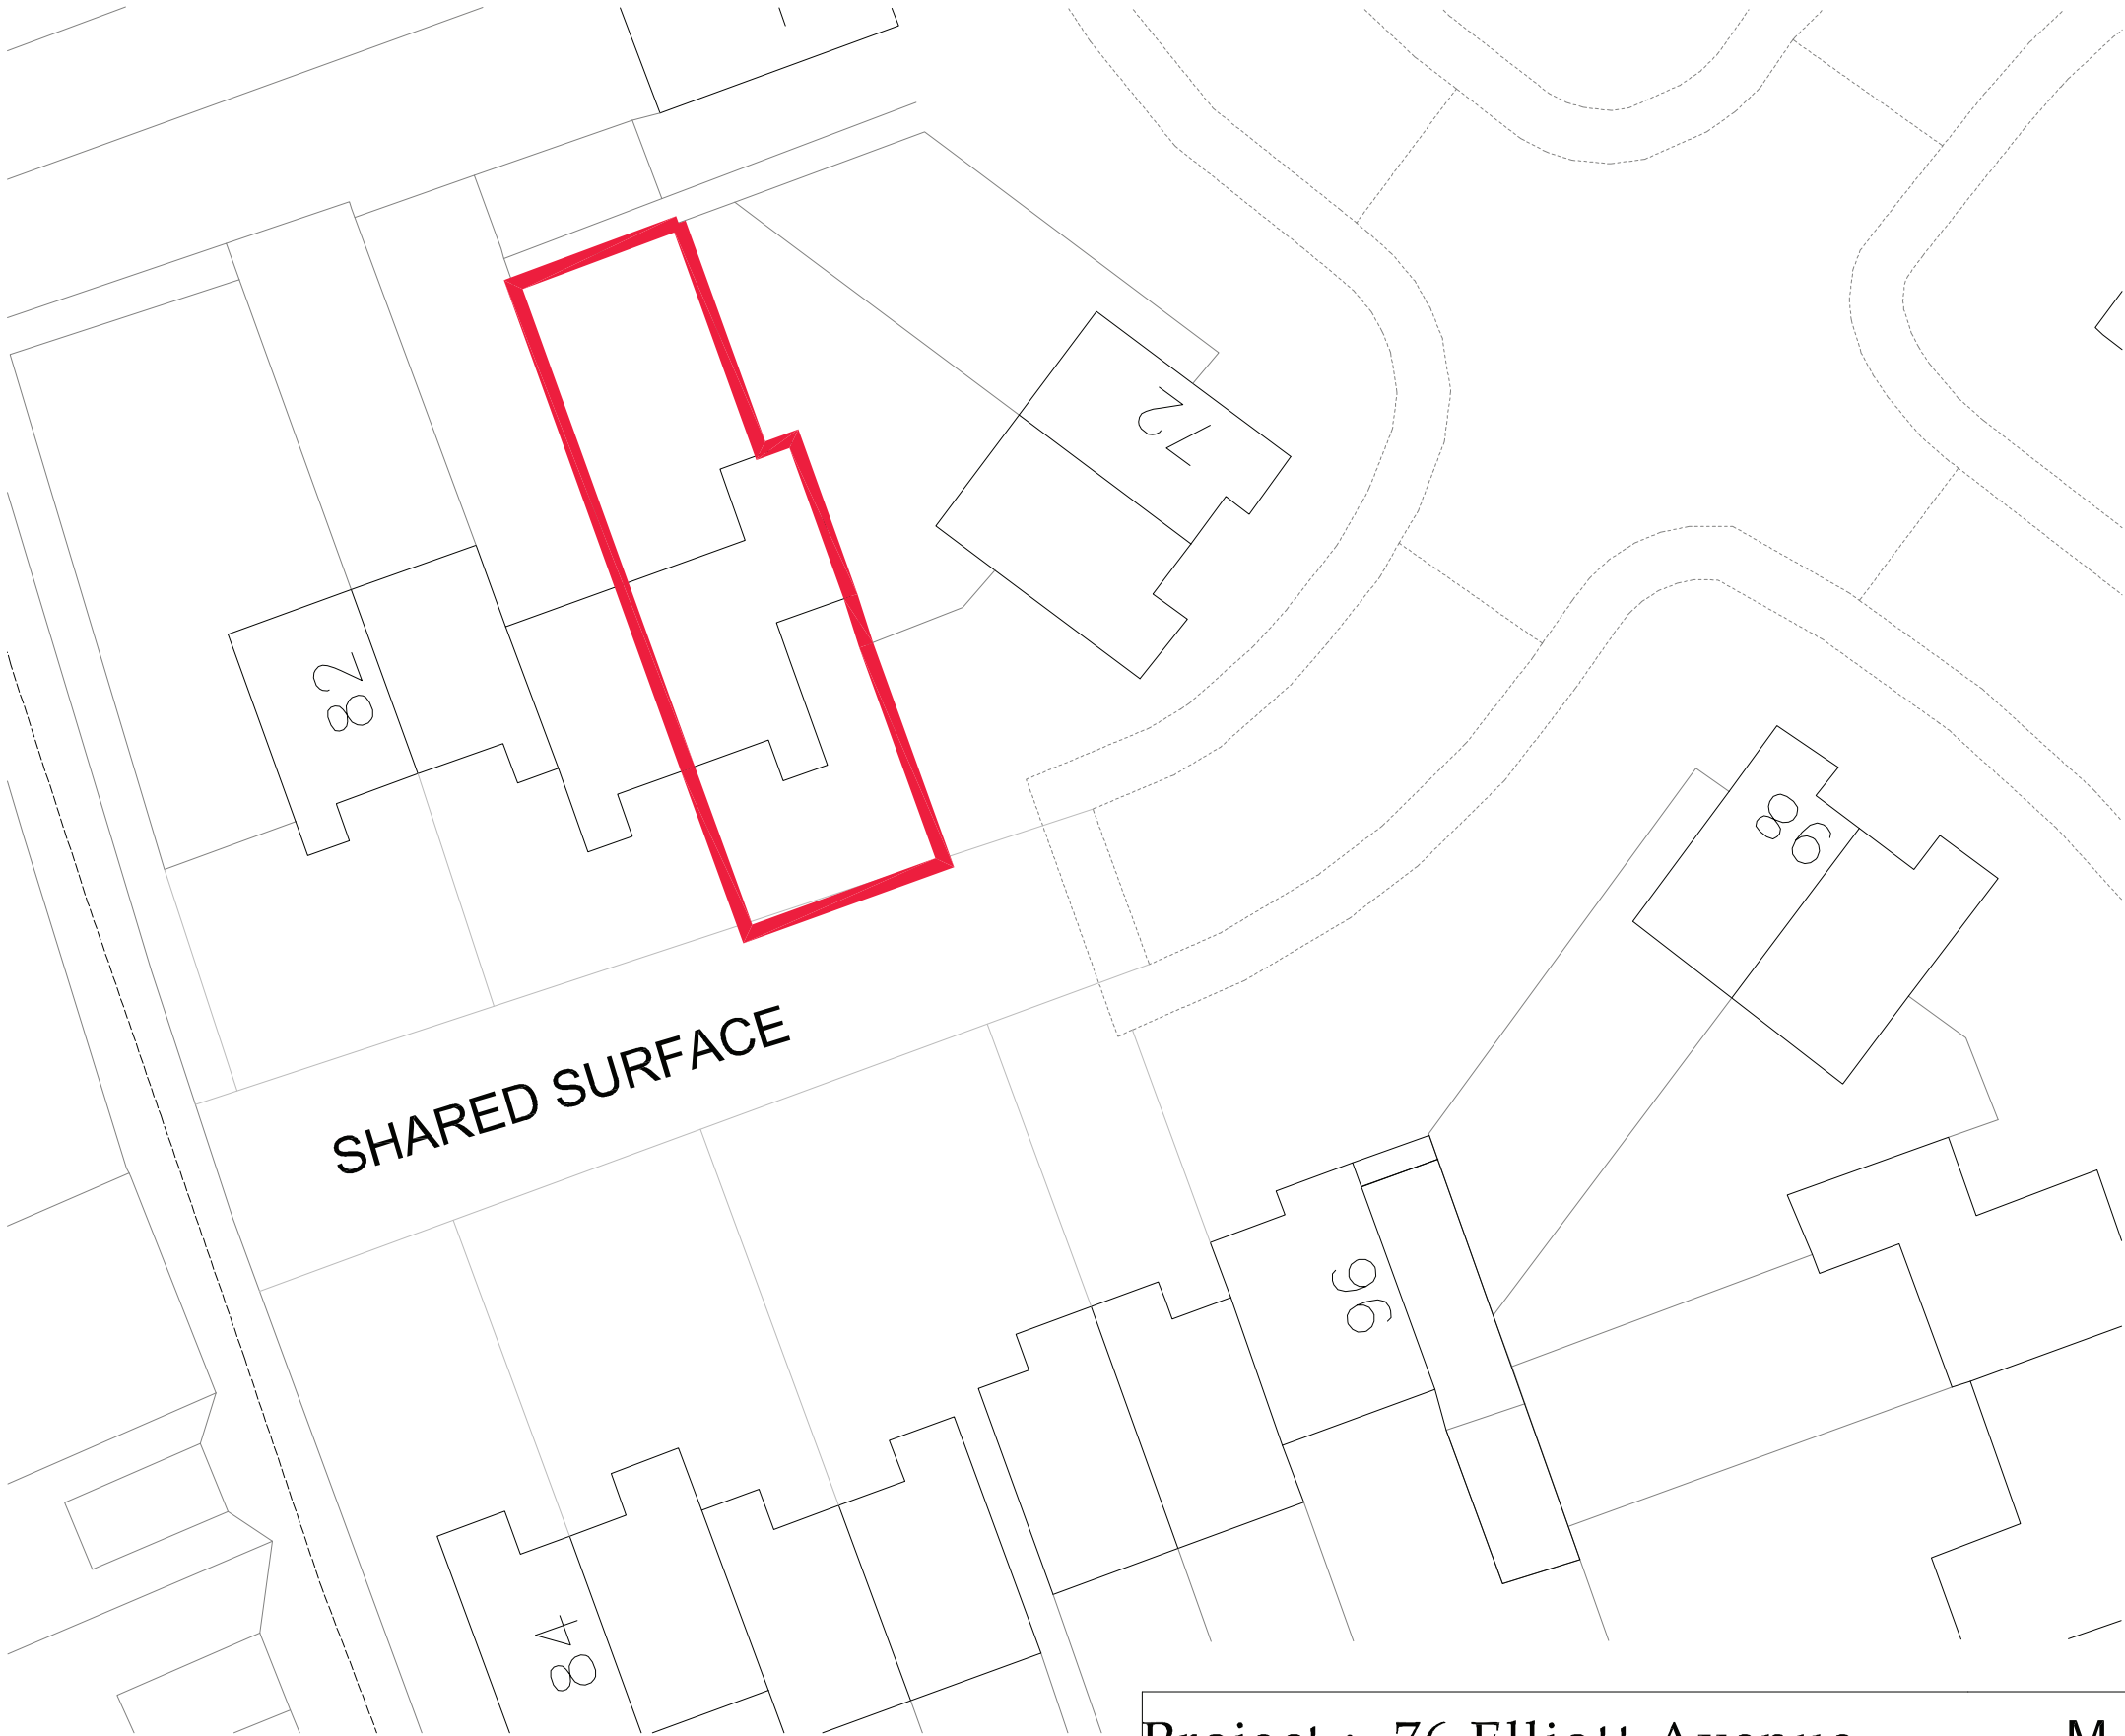

SITE BLOCK PLAN 1:250

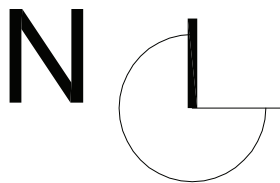

Project.: 76 Elliott Avenue.
McDougall Architects
7 Hamble Close, Ruislip, Middlesex, HA4 7EP
01895 476136

Client.: Mr M Gaffney

Title

EXISTING SITE BLOCK PLAN

DWG No.

53 L(0-) 002

Status.

PLANNING

Revision.

P2

Scale.

1:250

Paper.

A3