



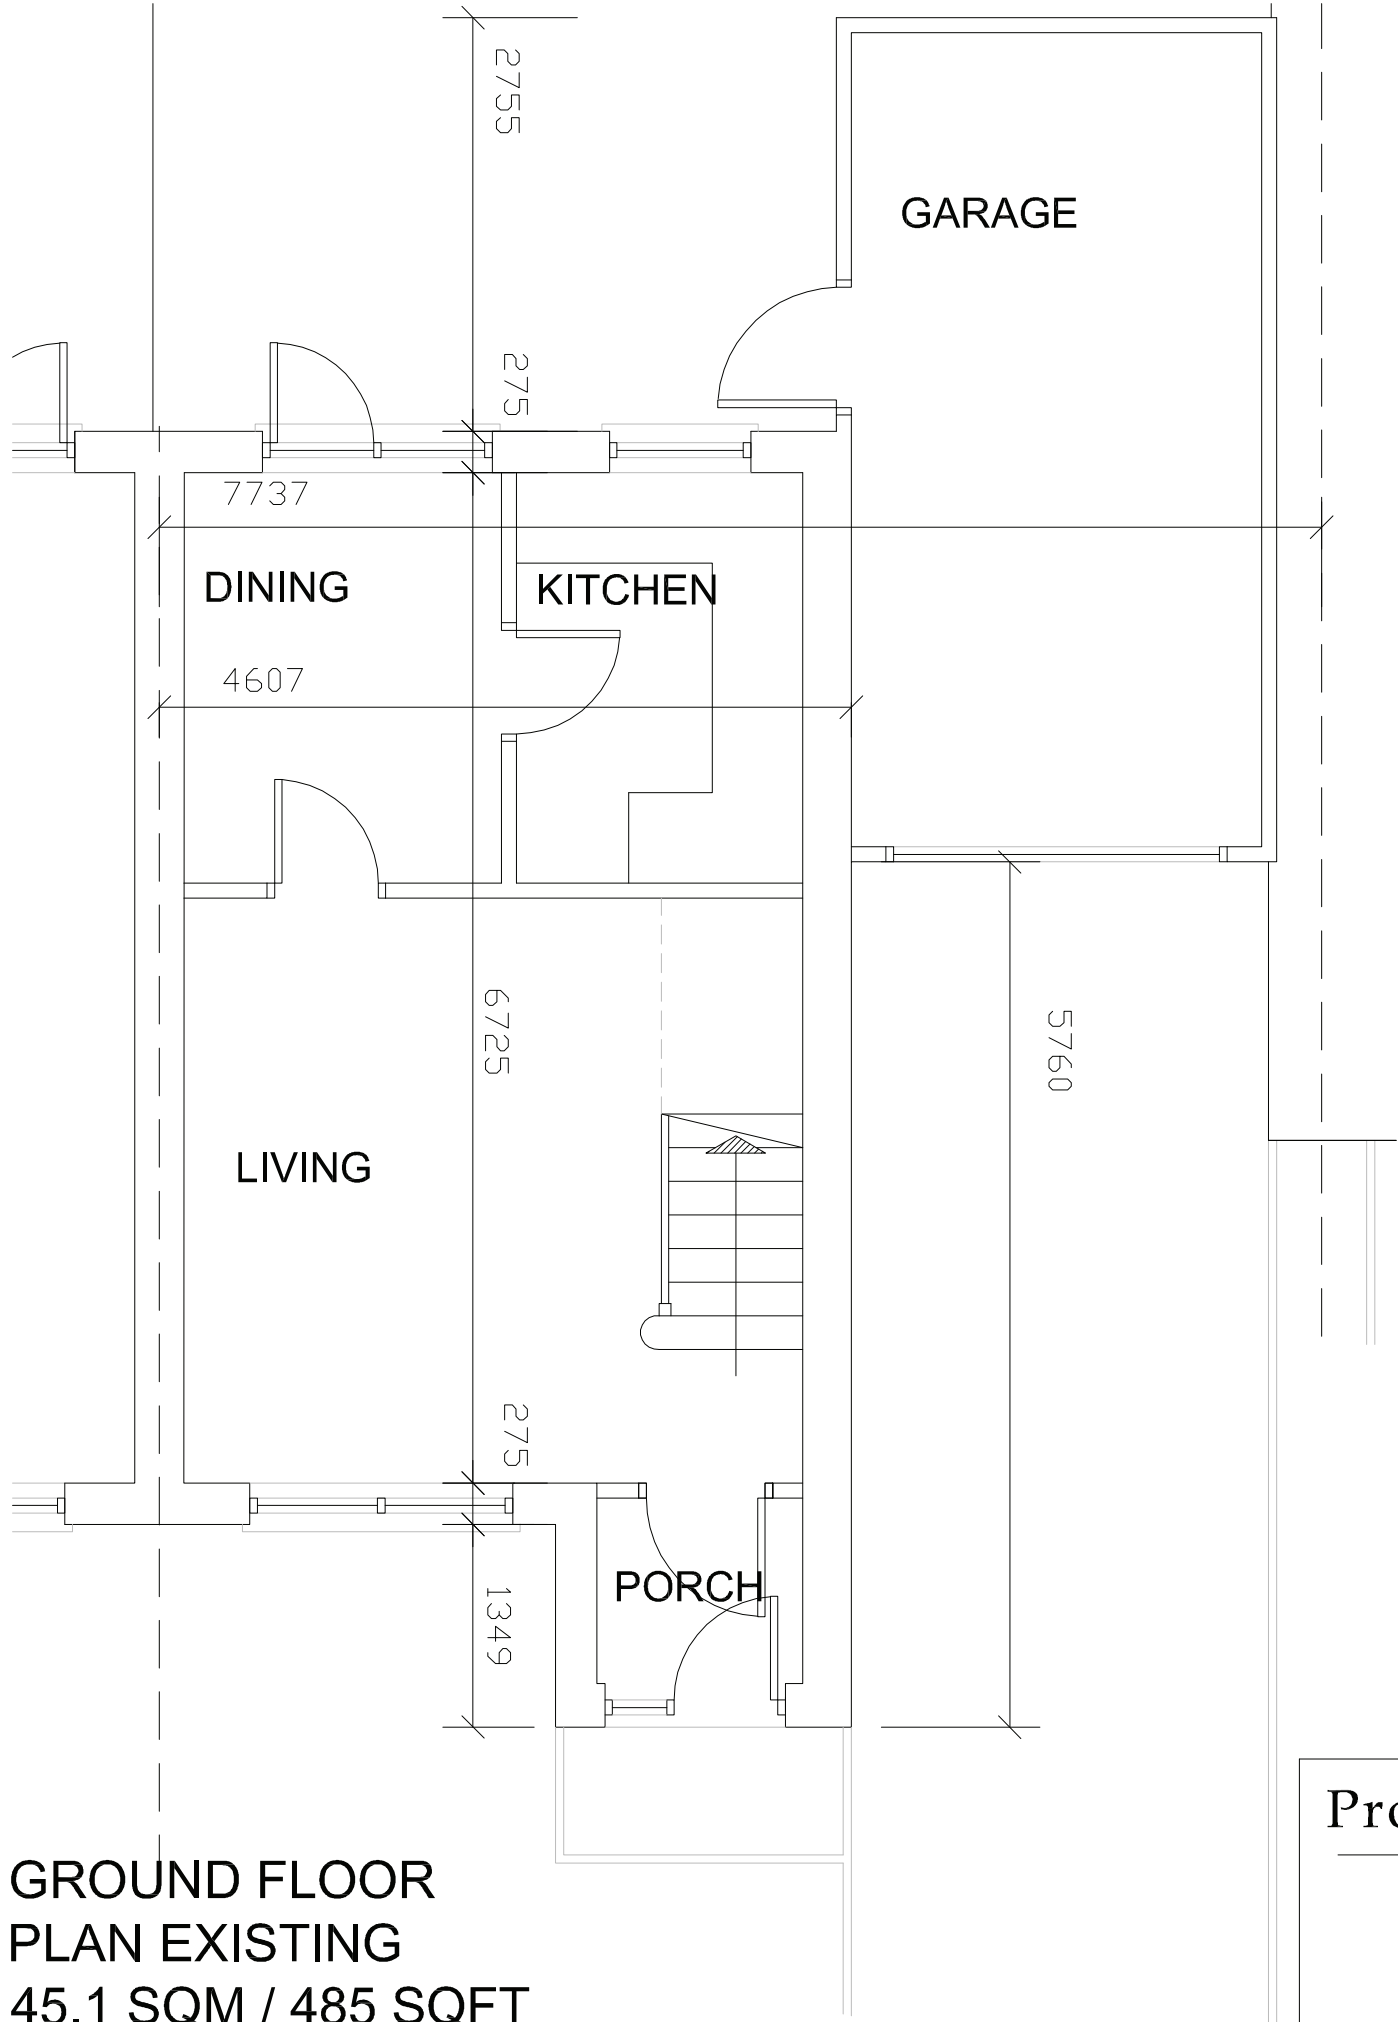

**GROUND FLOOR
PLAN EXISTING
45.1 SQM / 485 SQFT**

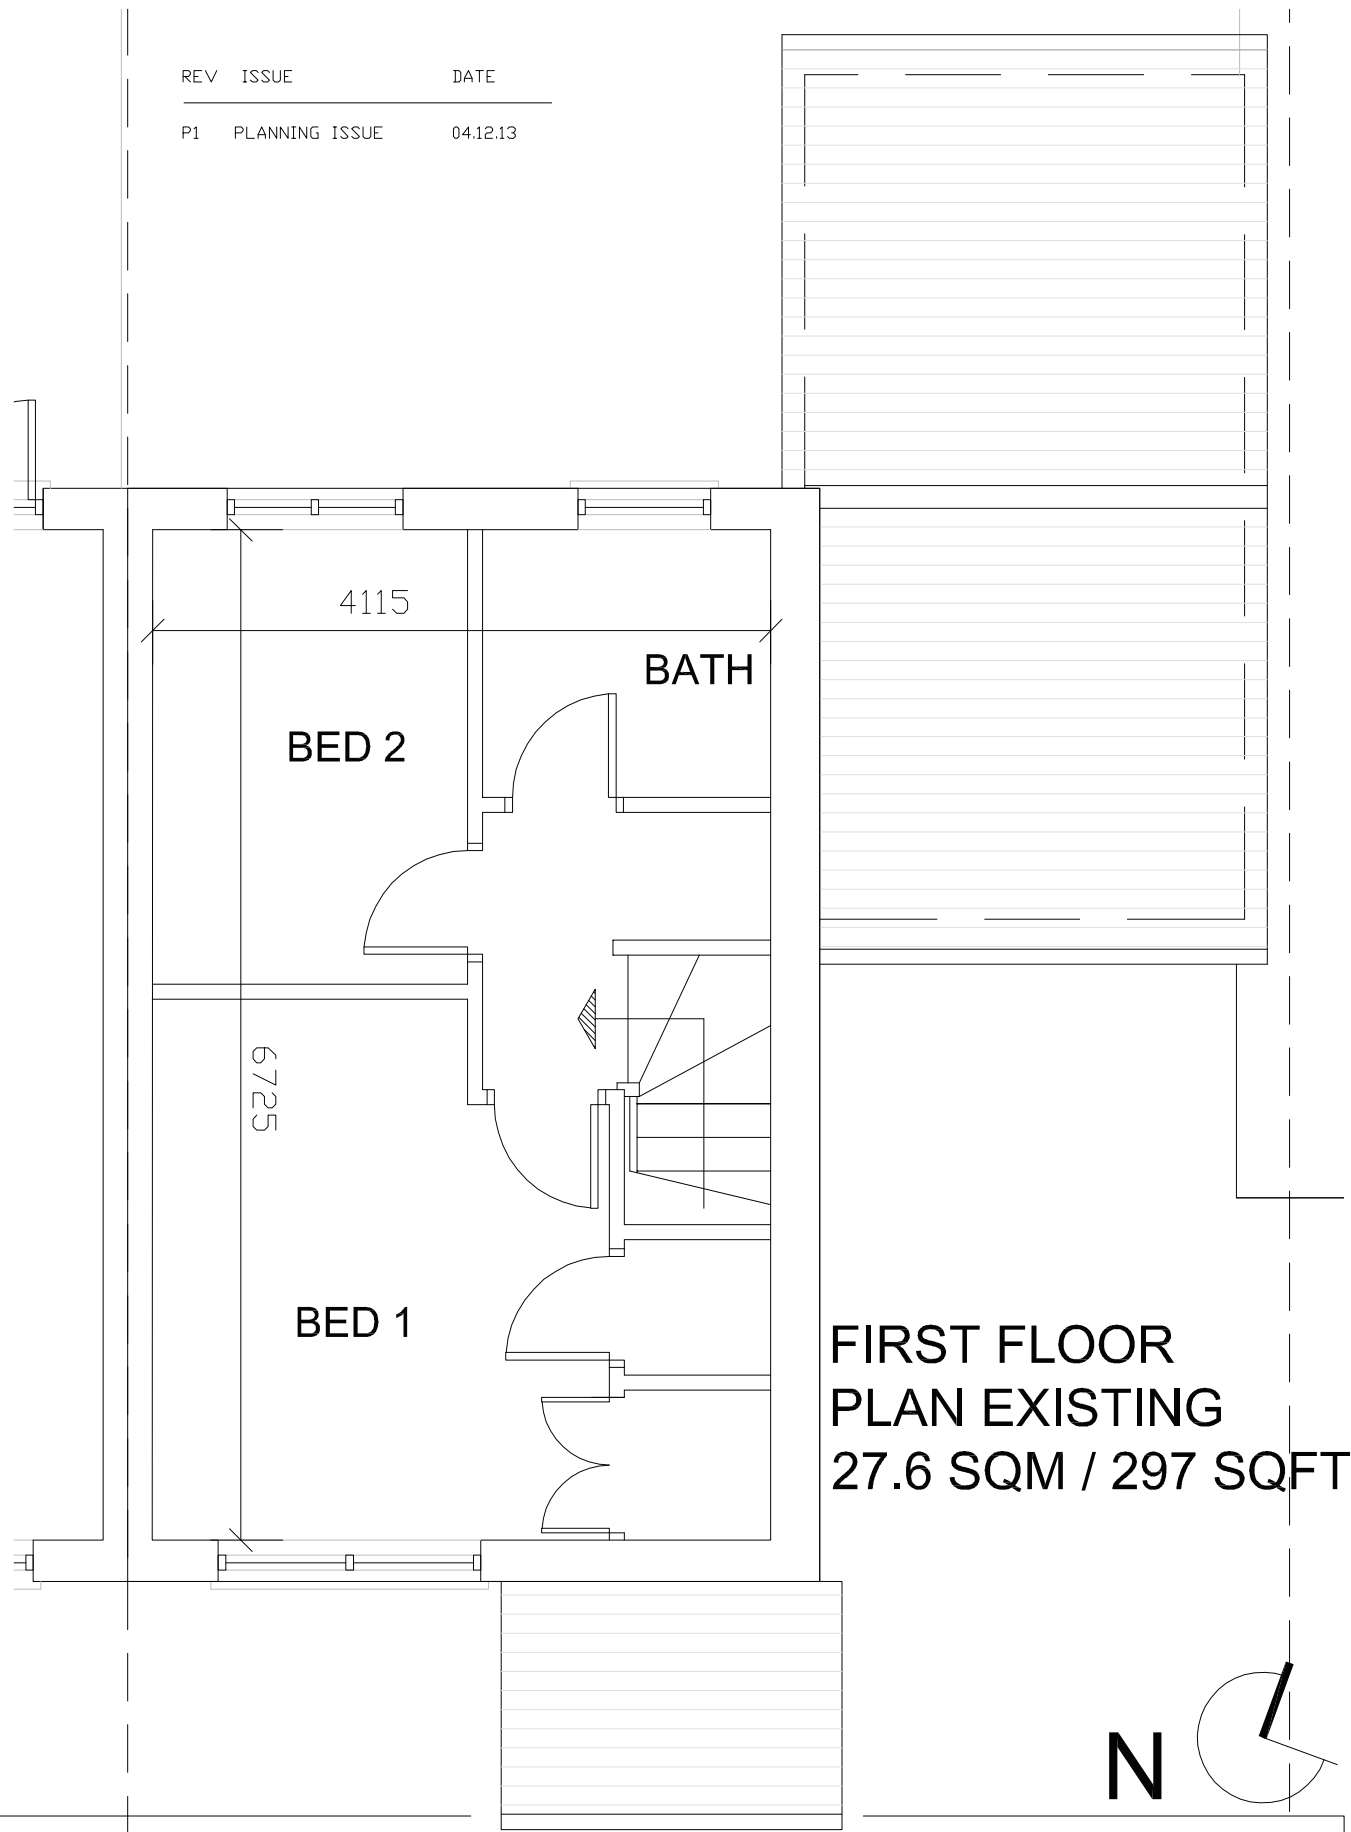

**FIRST FLOOR
PLAN EXISTING
27.6 SQM / 297 SQFT**

Project.: 76 Elliott Avenue.

Client.: Mr M Gaffney

McDougall Architects

7 Hamble Close, Ruislip, Middlesex, HA4 7EP
01895 476136

Title	EXISTING PLANS	DWG No. 52 L(0-) 010		Status. PLANNING	
		Revision. P1	Scale. 1:50	Paper. A3	