


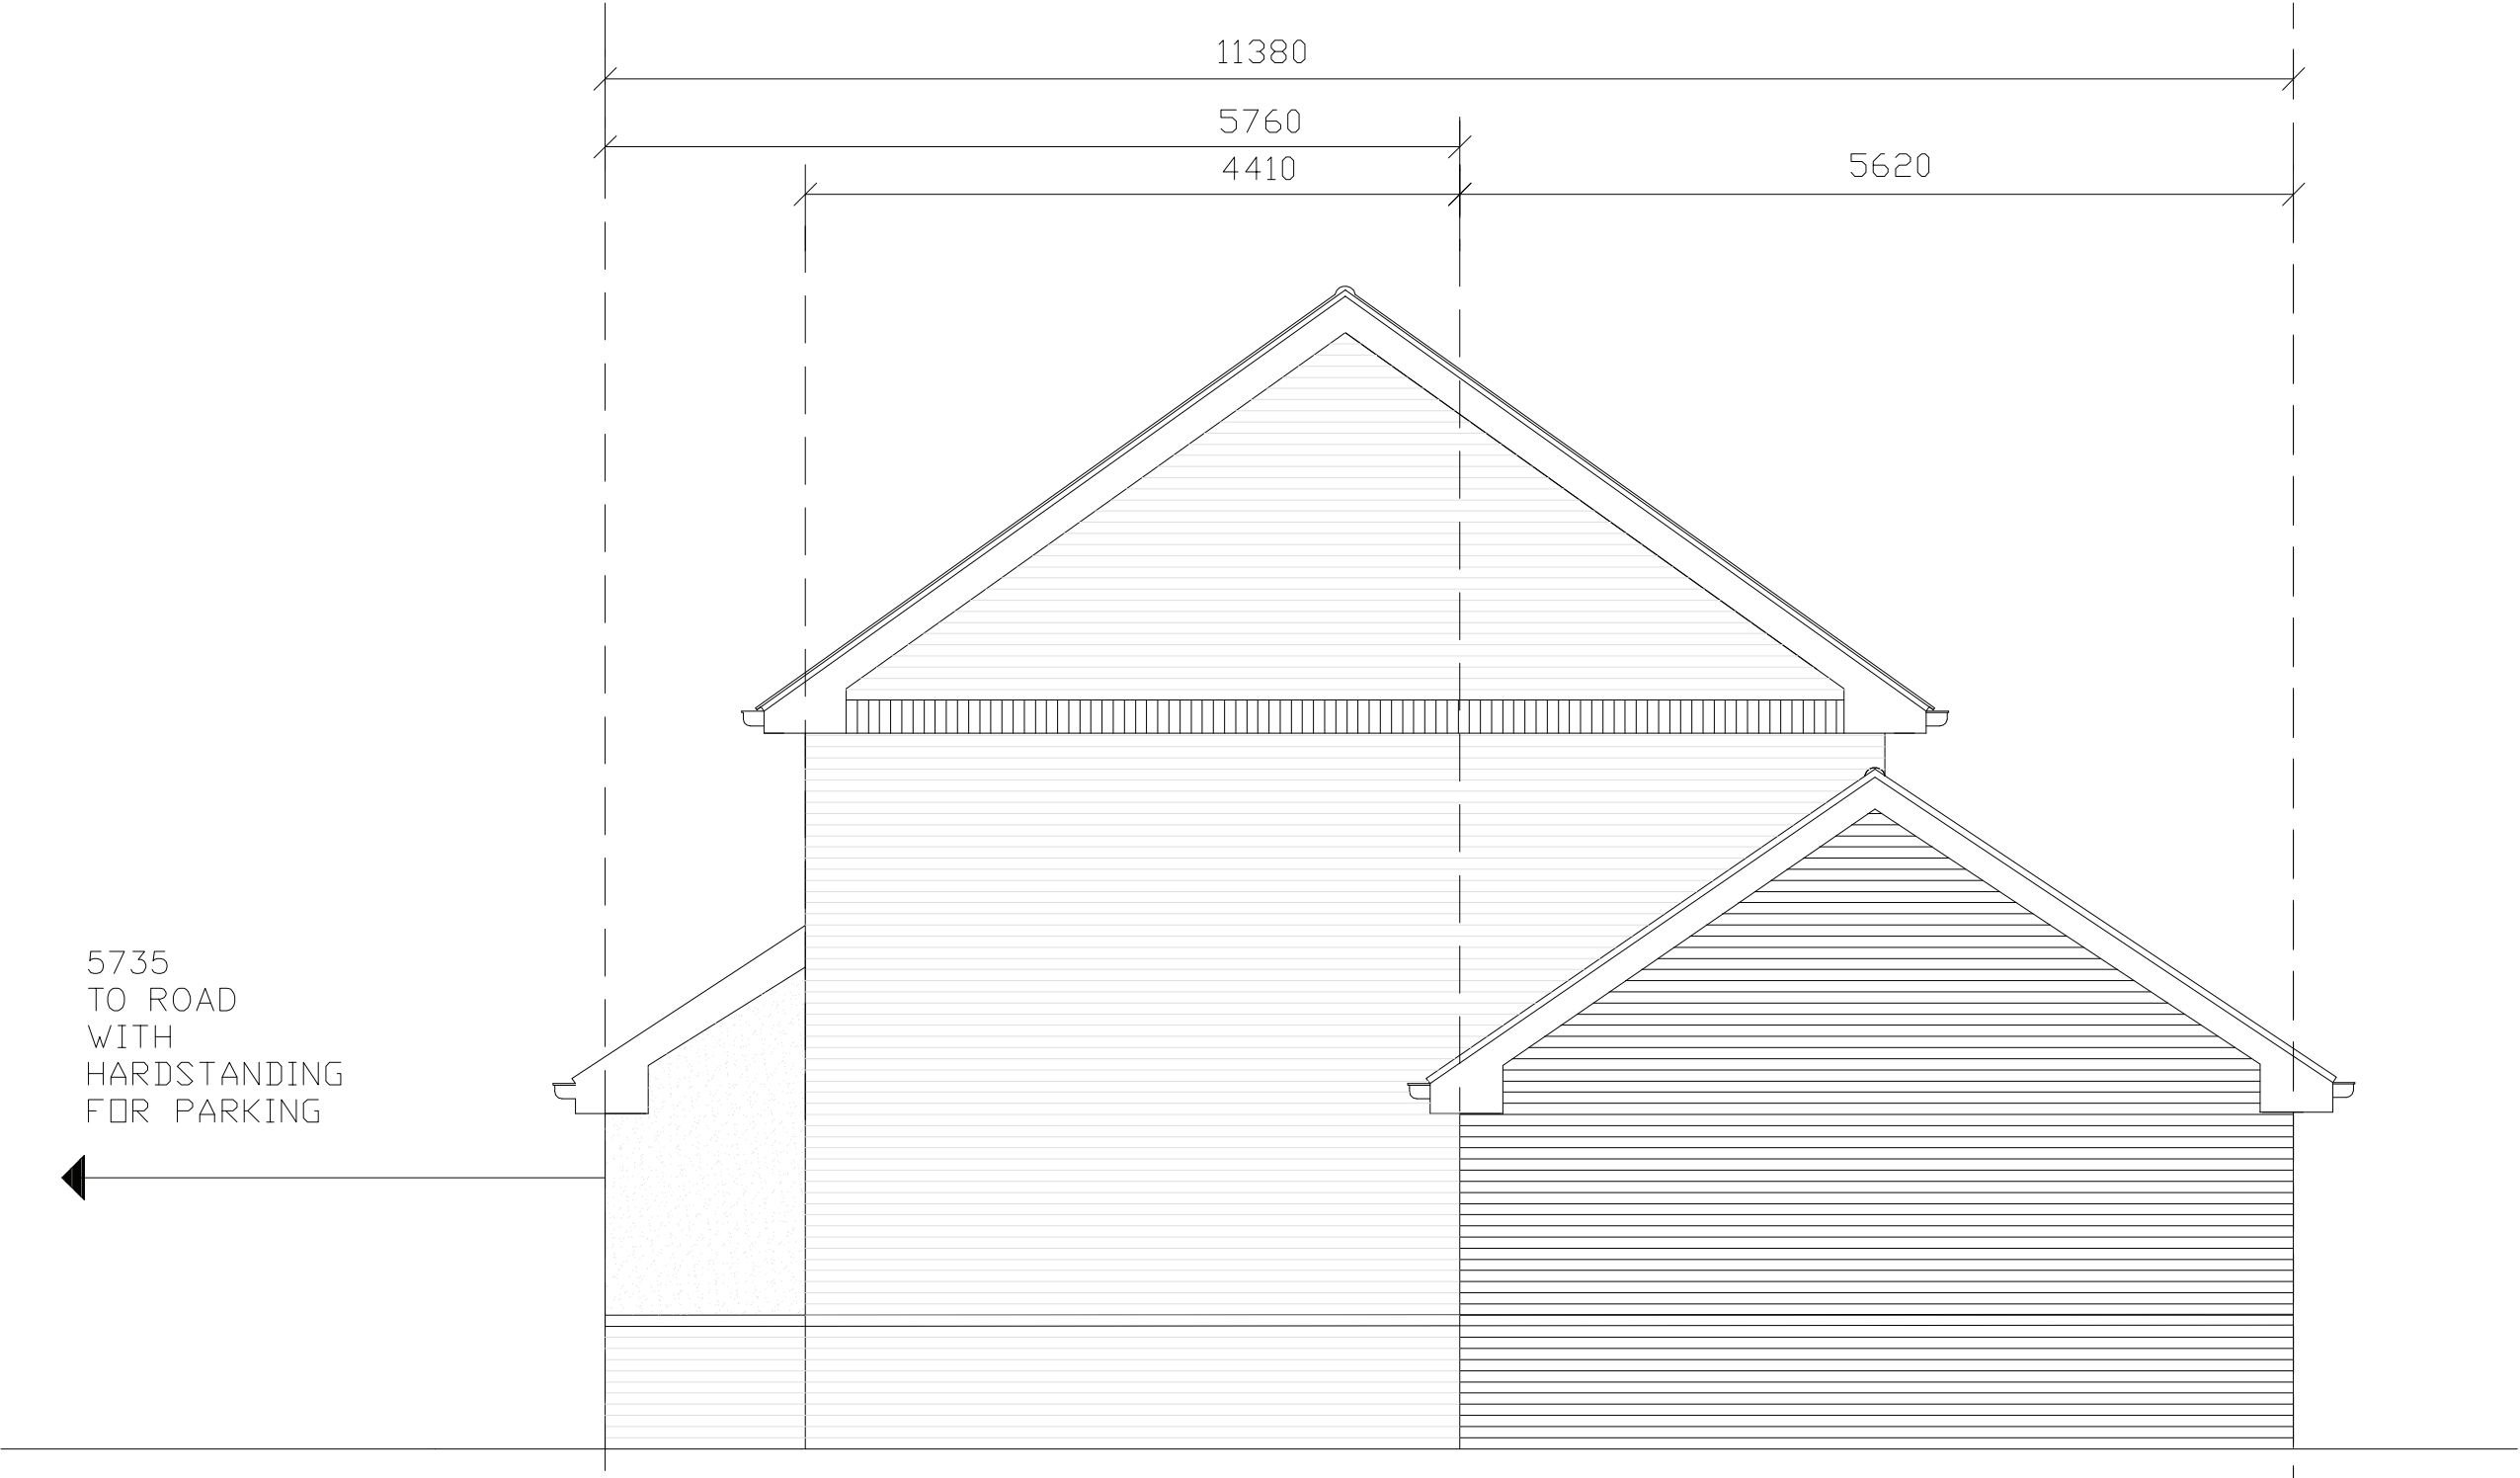

EXISTING SIDE ELEVATION

Project.: 76 Elliott Avenue.

McDougall Architects

7 Hamble Close, Ruislip, Middlesex, HA4 7EP
01895 476136

do not scale from this drawing. Dimensions are indicative only. Any discrepancies between drawings or between drawings and actual site conditions should immediately be brought to the consultants attention.

Client.: Mr M Gaffney

Title	EXISTING ELEVATIONS		DWG No. 52 L(0-) 031		Status. PLANNING
	2 OF 2		Revision. P1	Scale. 1:50	Paper. A3