


REV	ISSUE	DATE
P1	PLANNING ISSUE	14.12.13

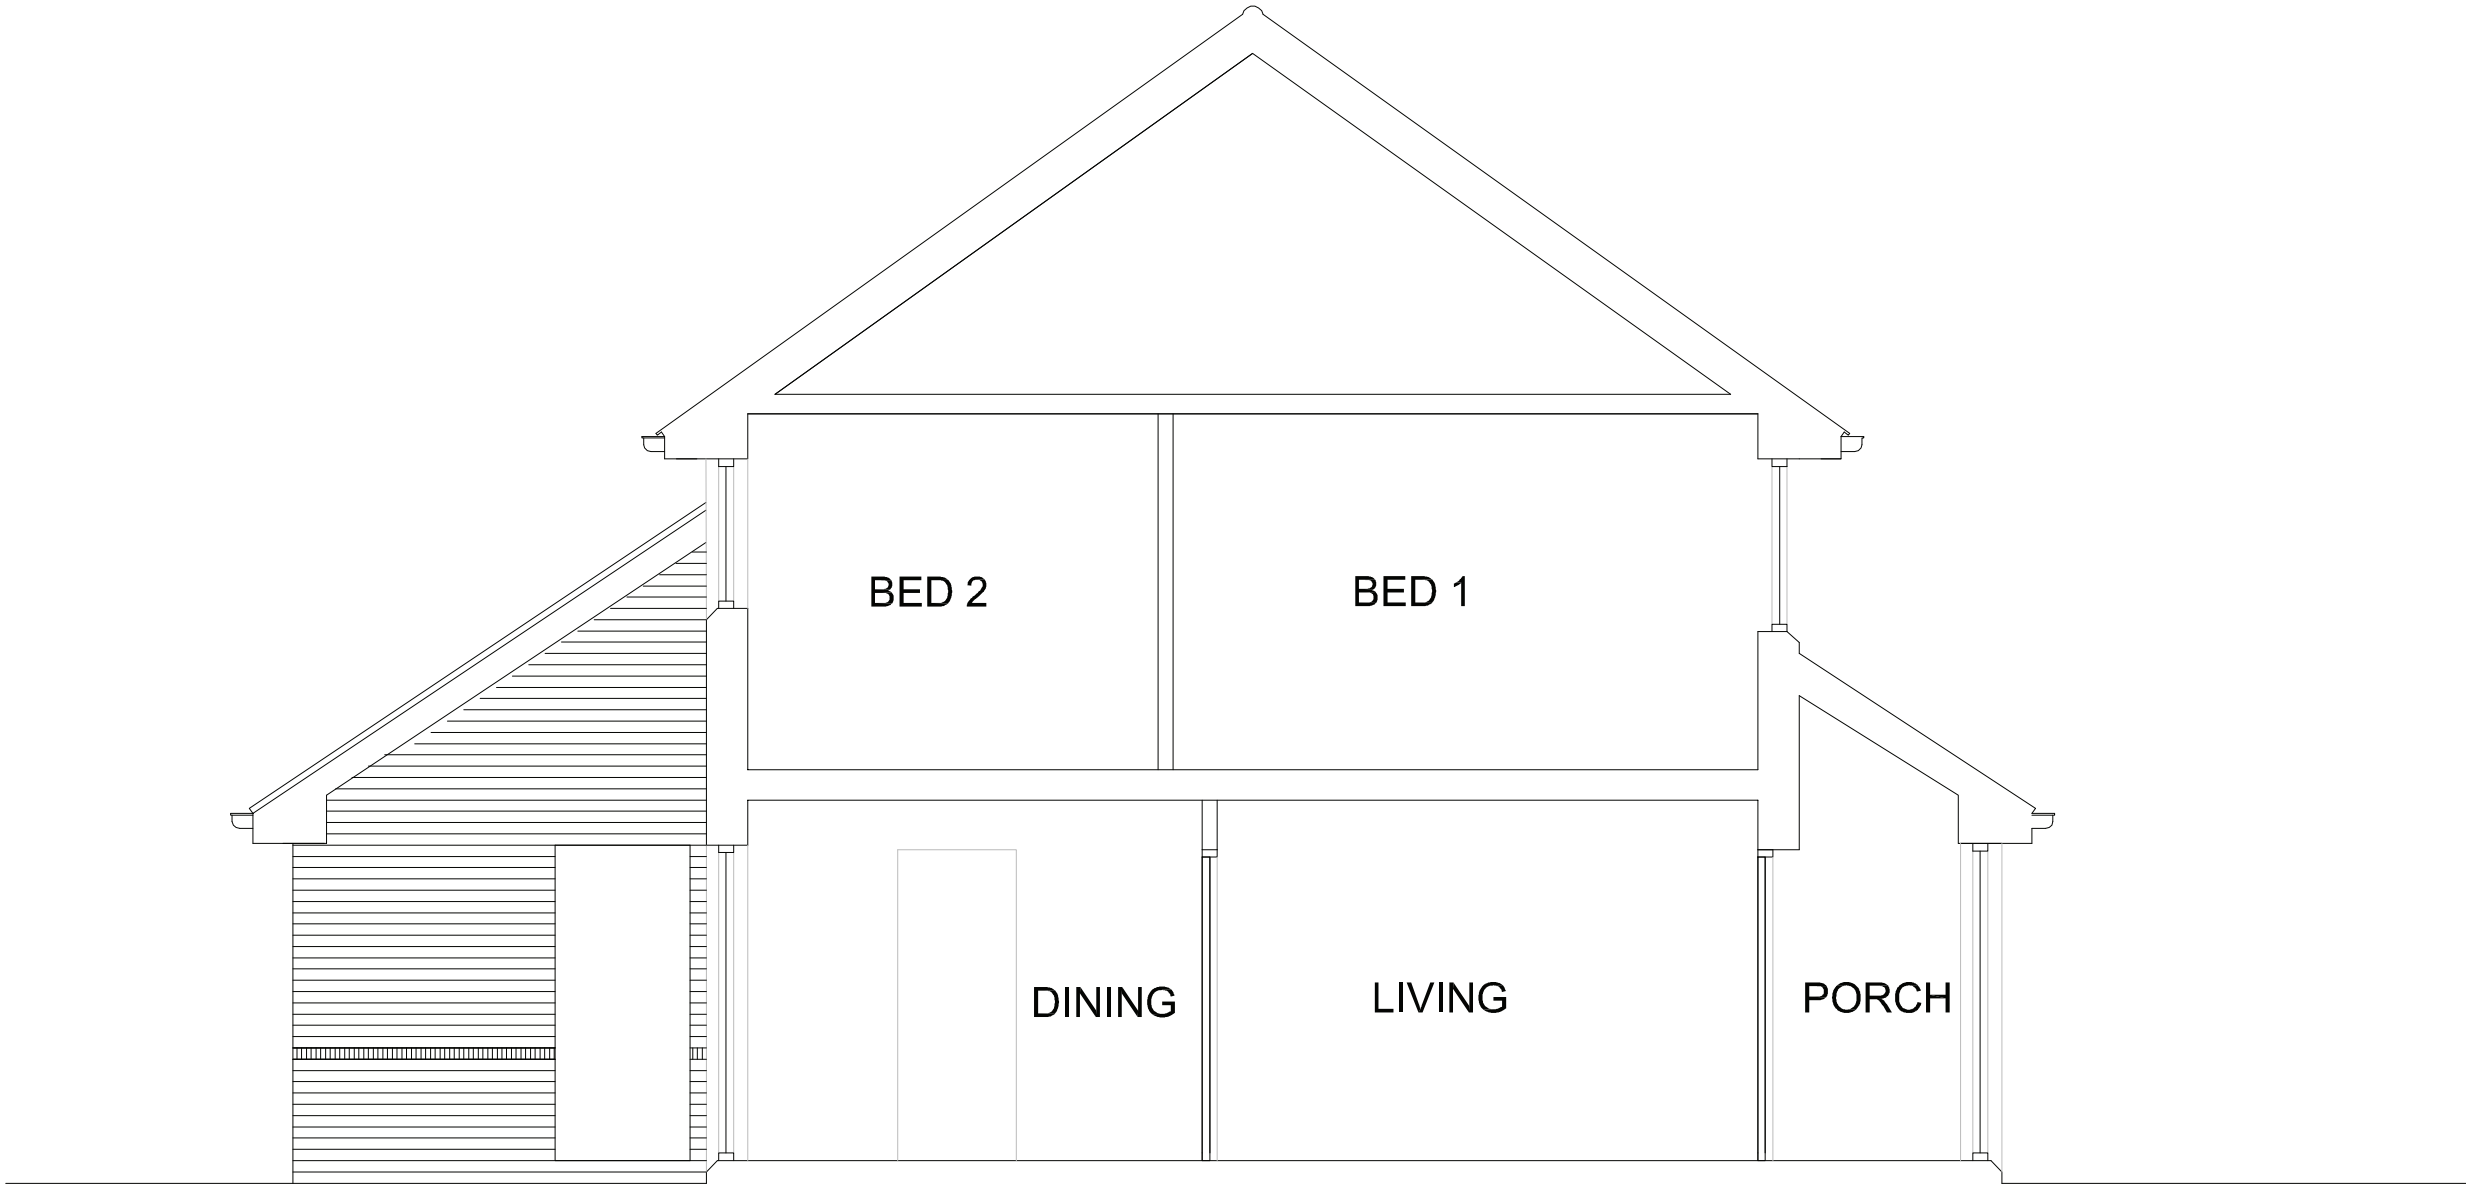

EXISTING CROSS SECTION

do not scale from this drawing. Dimensions are indicative only. Any discrepancies between drawings or between drawings and actual site conditions should immediately be brought to the consultants attention.

Project.: 76 Elliott Avenue.

McDougall Architects

7 Hamble Close, Ruislip, Middlesex, HA4 7EP

01895 476136

Client.: Mr M Gaffney

Title	EXISTING LONG SECTION		DWG No.	52 L(0-) 020	Status.	PLANNING
	Revision.	P1	Scale.	1:50	Paper.	A3