


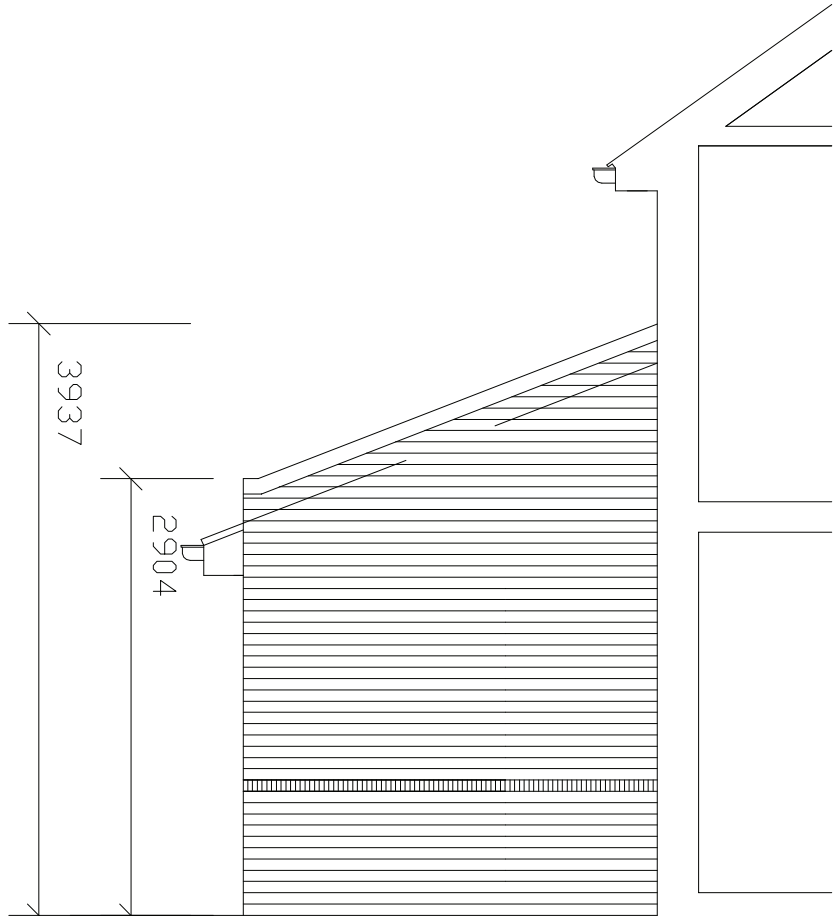

SECTION BB PROPOSED

Project.: 76 Elliott Avenue.

McDougall Architects

7 Hamble Close, Ruislip, Middlesex, HA4 7EP
01895 476136


Client.: Mr M Gaffney

Title	PROPOSED SECTIONS A A & BB	DWG No. 52 L(--) 200		Status. PLANNING	
		Revision. P2	Scale. 1:50	Paper. A3	

SECTION BB PROPOSED
SIDE ELEVATION THROUGH NEIGHBOURING
PROPERTY TO SHOW NEW BOUNDARY WALL

do not scale from this drawing. Dimensions are
indicative only. Any discrepancies between drawings or
between drawings and actual site conditions should
immediately be brought to the consultants attention.

REV	ISSUE	DATE
P2	PLANNING ISSUE	04.12.13

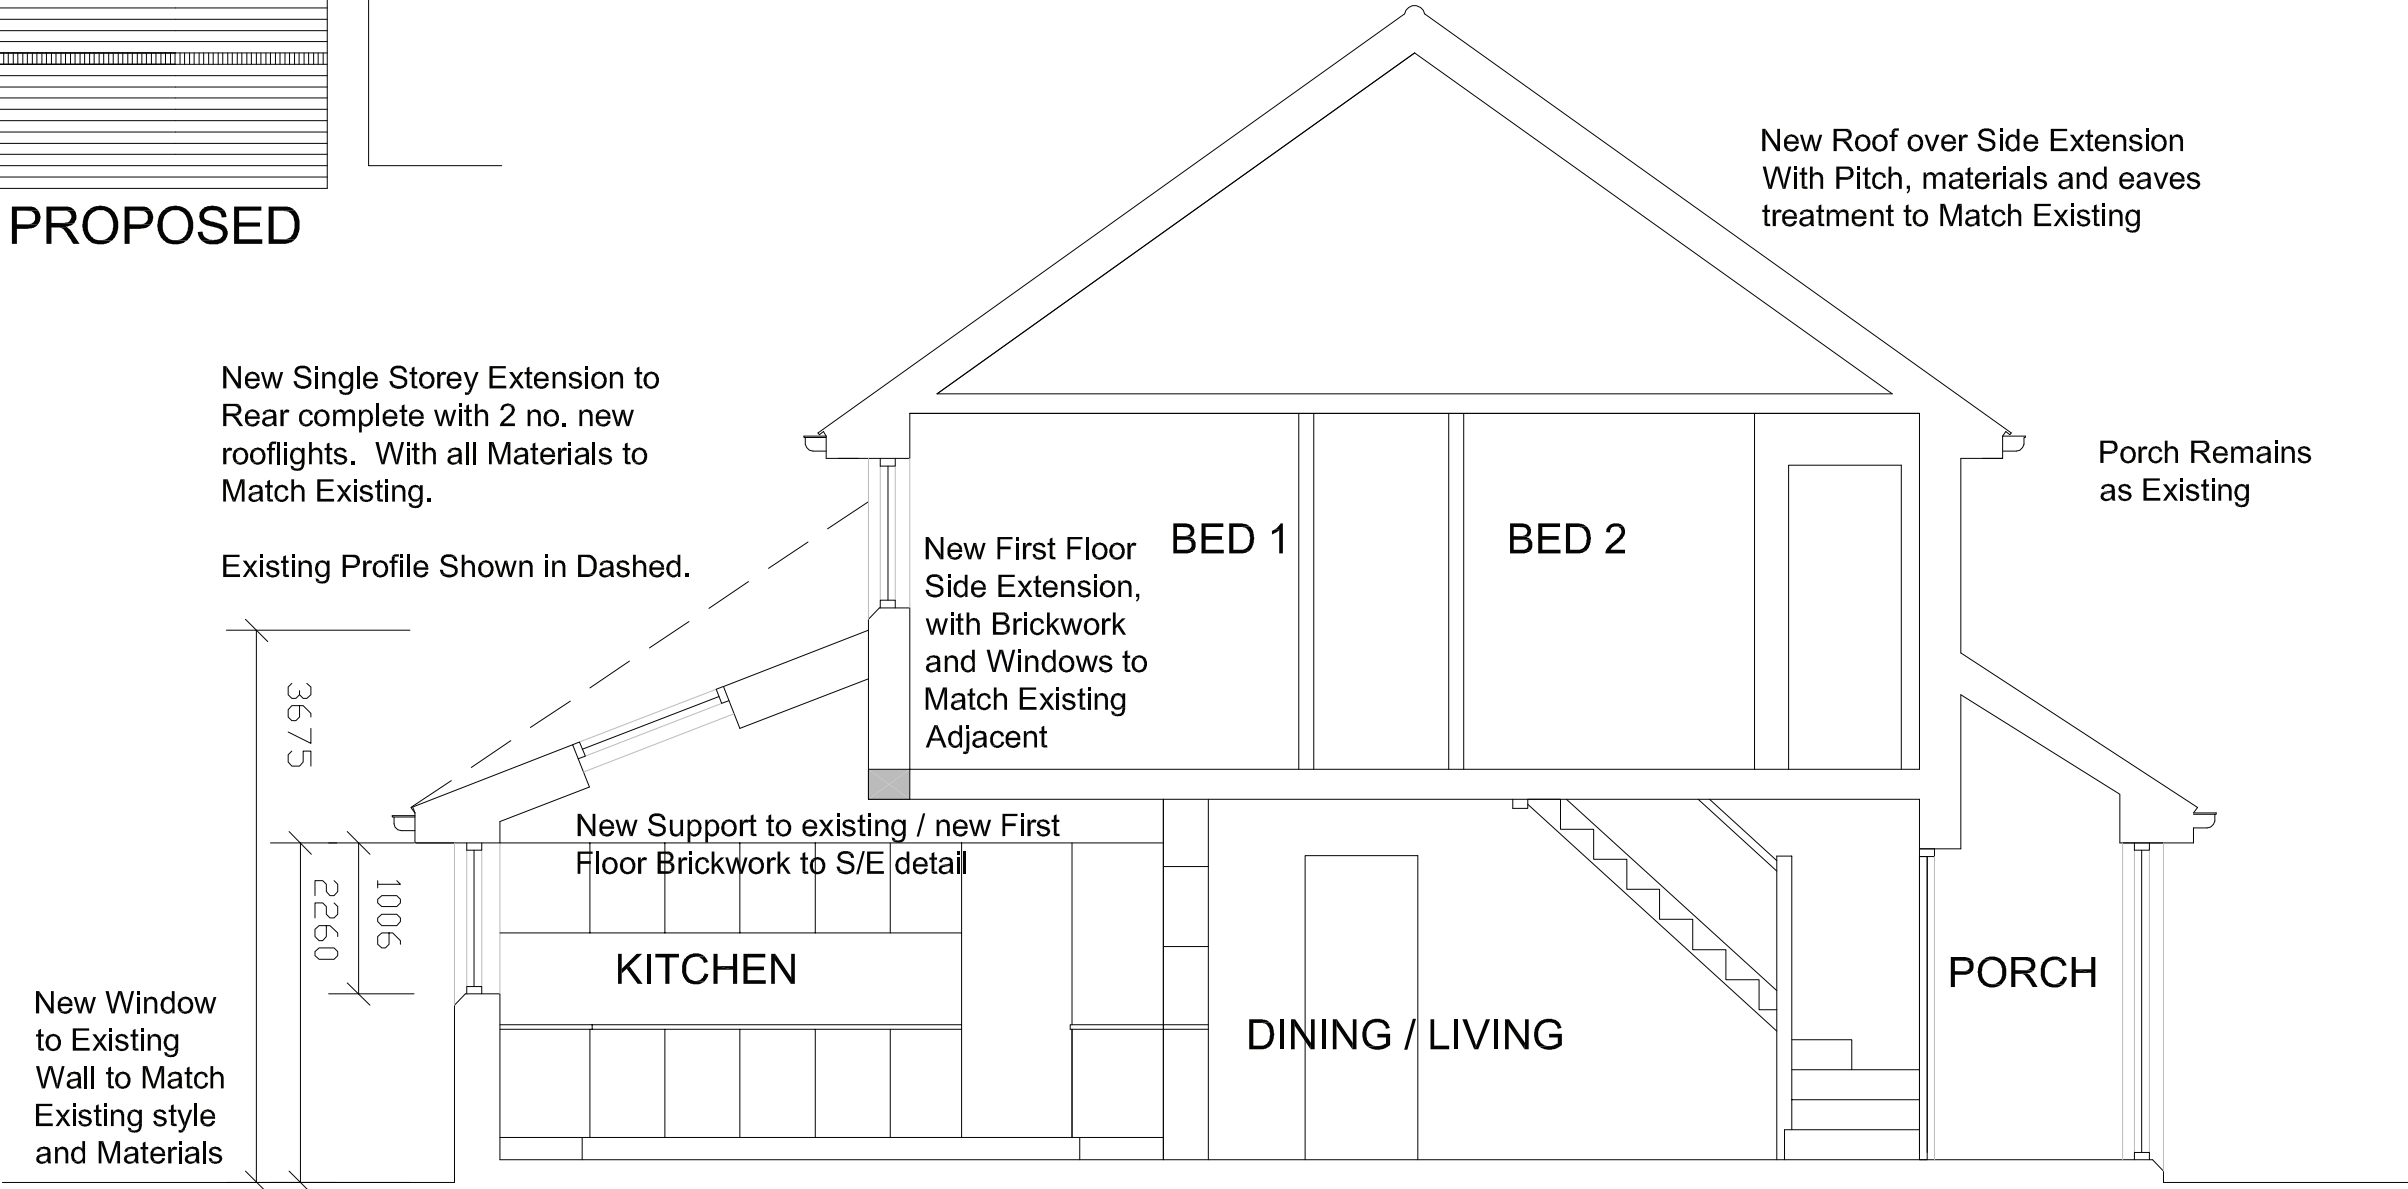

SECTION A A PROPOSED