


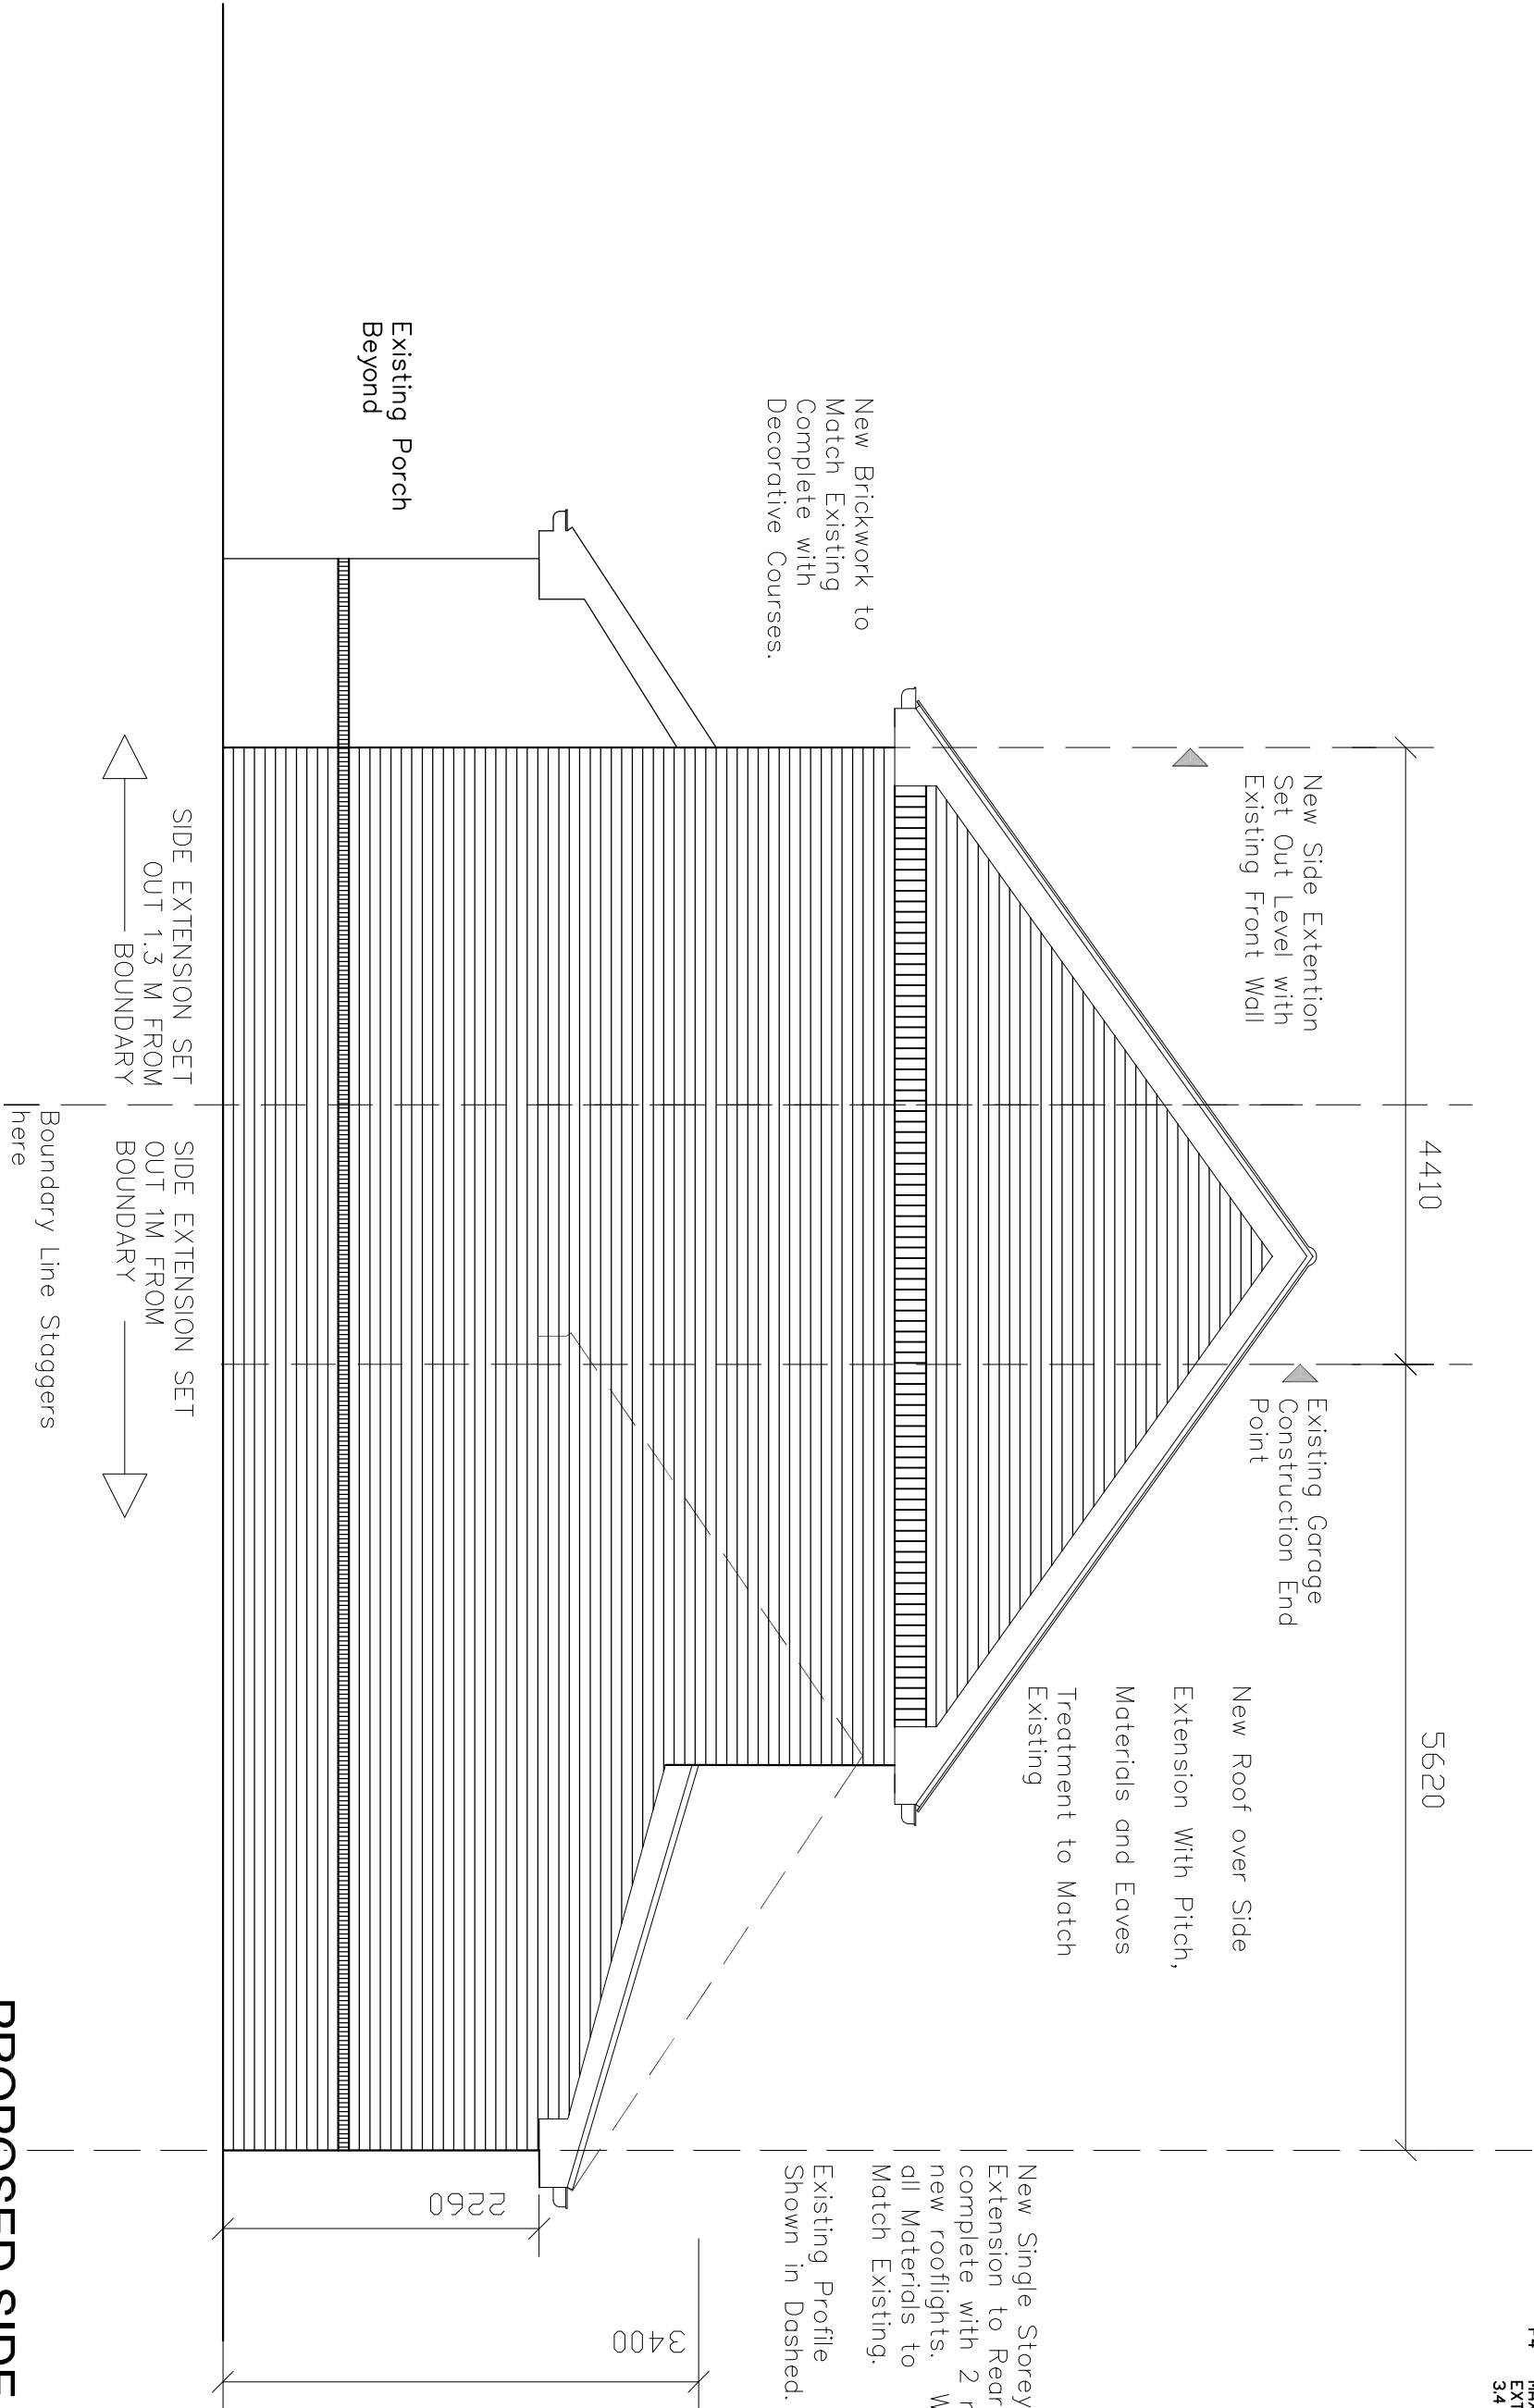

PROPOSED SIDE ELEVATION

Project.: 76 Elliott Avenue.

McDougall Architects

7 Hamble Close, Ruislip, Middlesex, HA4 7EP
01895 476136

Client.: Mr M Gaffney

Title PROPOSED ELEVATIONS 2 OF 2	DWG No. 53 L(--) 301		Status. PLANNING
	Revision. P4	Scale. 1:50	
		Paper. A3	

do not scale from this drawing. Dimensions are indicative only. Any discrepancies between drawings or between drawings and actual site conditions should immediately be brought to the consultants attention.