


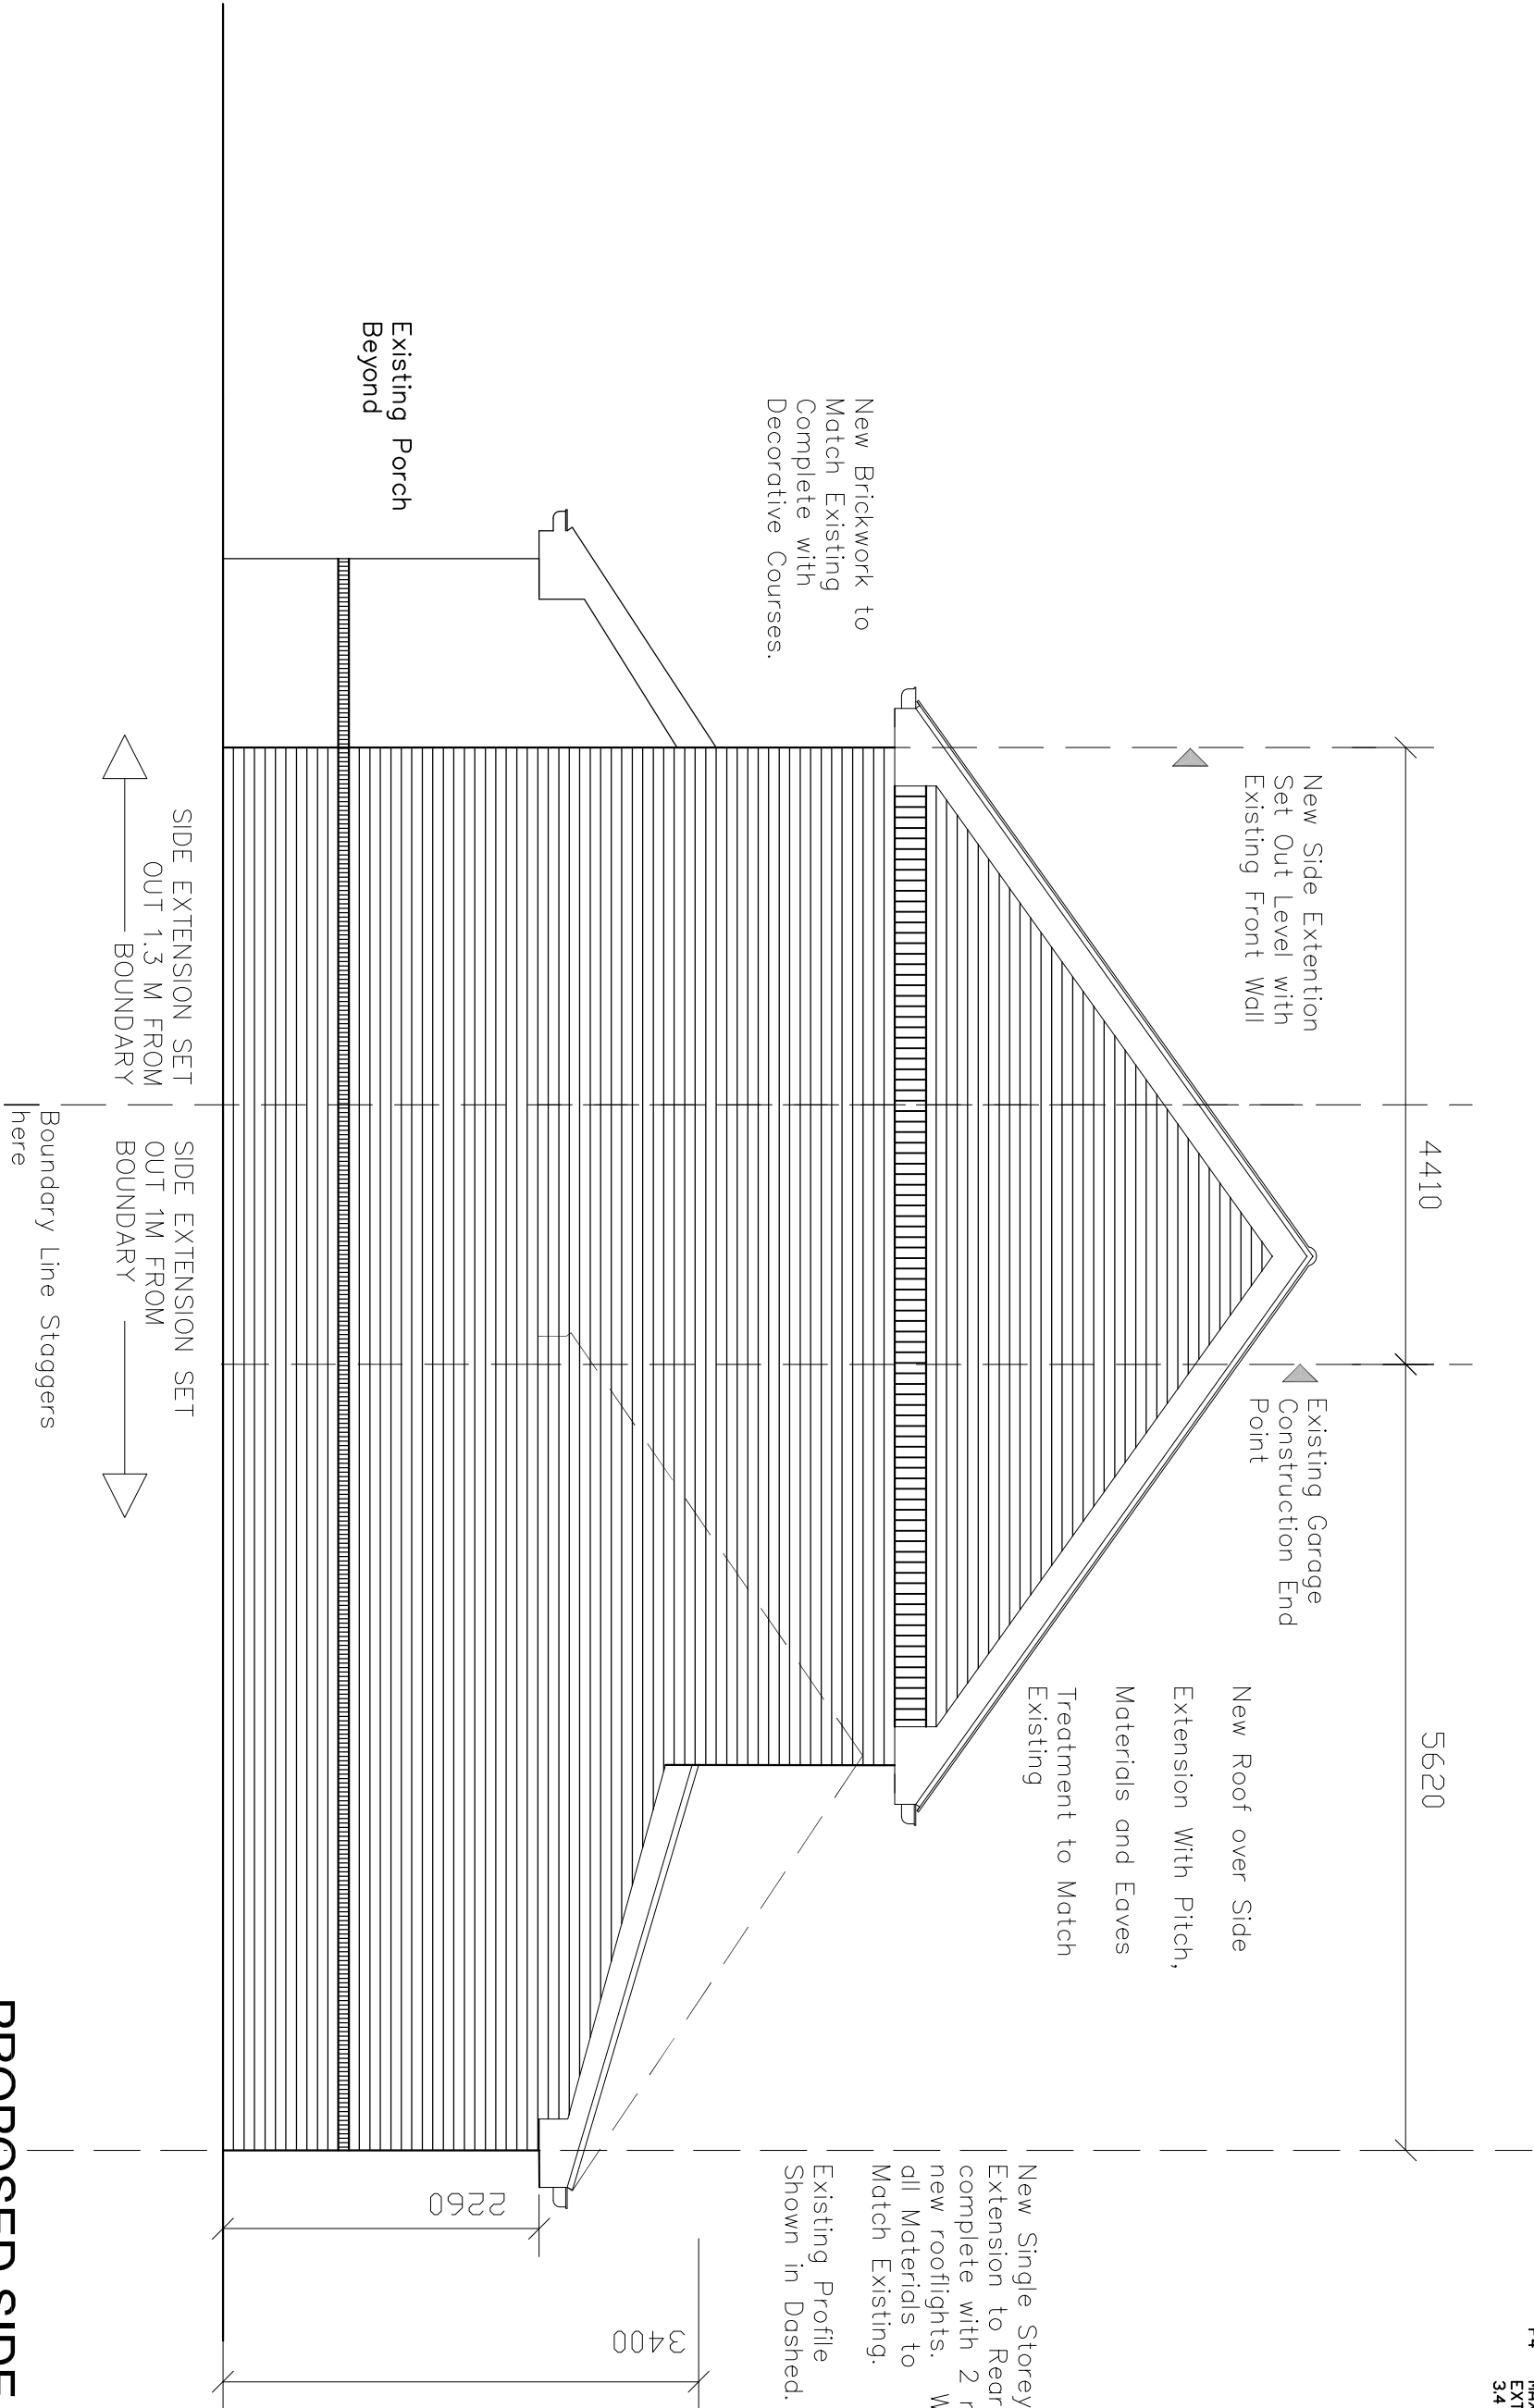

PROPOSED SIDE ELEVATION

Project.: 76 Elliott Avenue.

McDougall Architects

7 Hamble Close, Ruislip, Middlesex, HA4 7EP
01895 476136

Client.: Mr M Gaffney

Title				PROPOSED ELEVATIONS	
2 OF 2					
DWG No.		53 L(--) 301		Status.	
				PLANNING	
Revision.		P4	Scale.	1:50	Paper.
					A3

do not scale from this drawing. Dimensions are indicative only. Any discrepancies between drawings or between drawings and actual site conditions should immediately be brought to the consultants attention.