


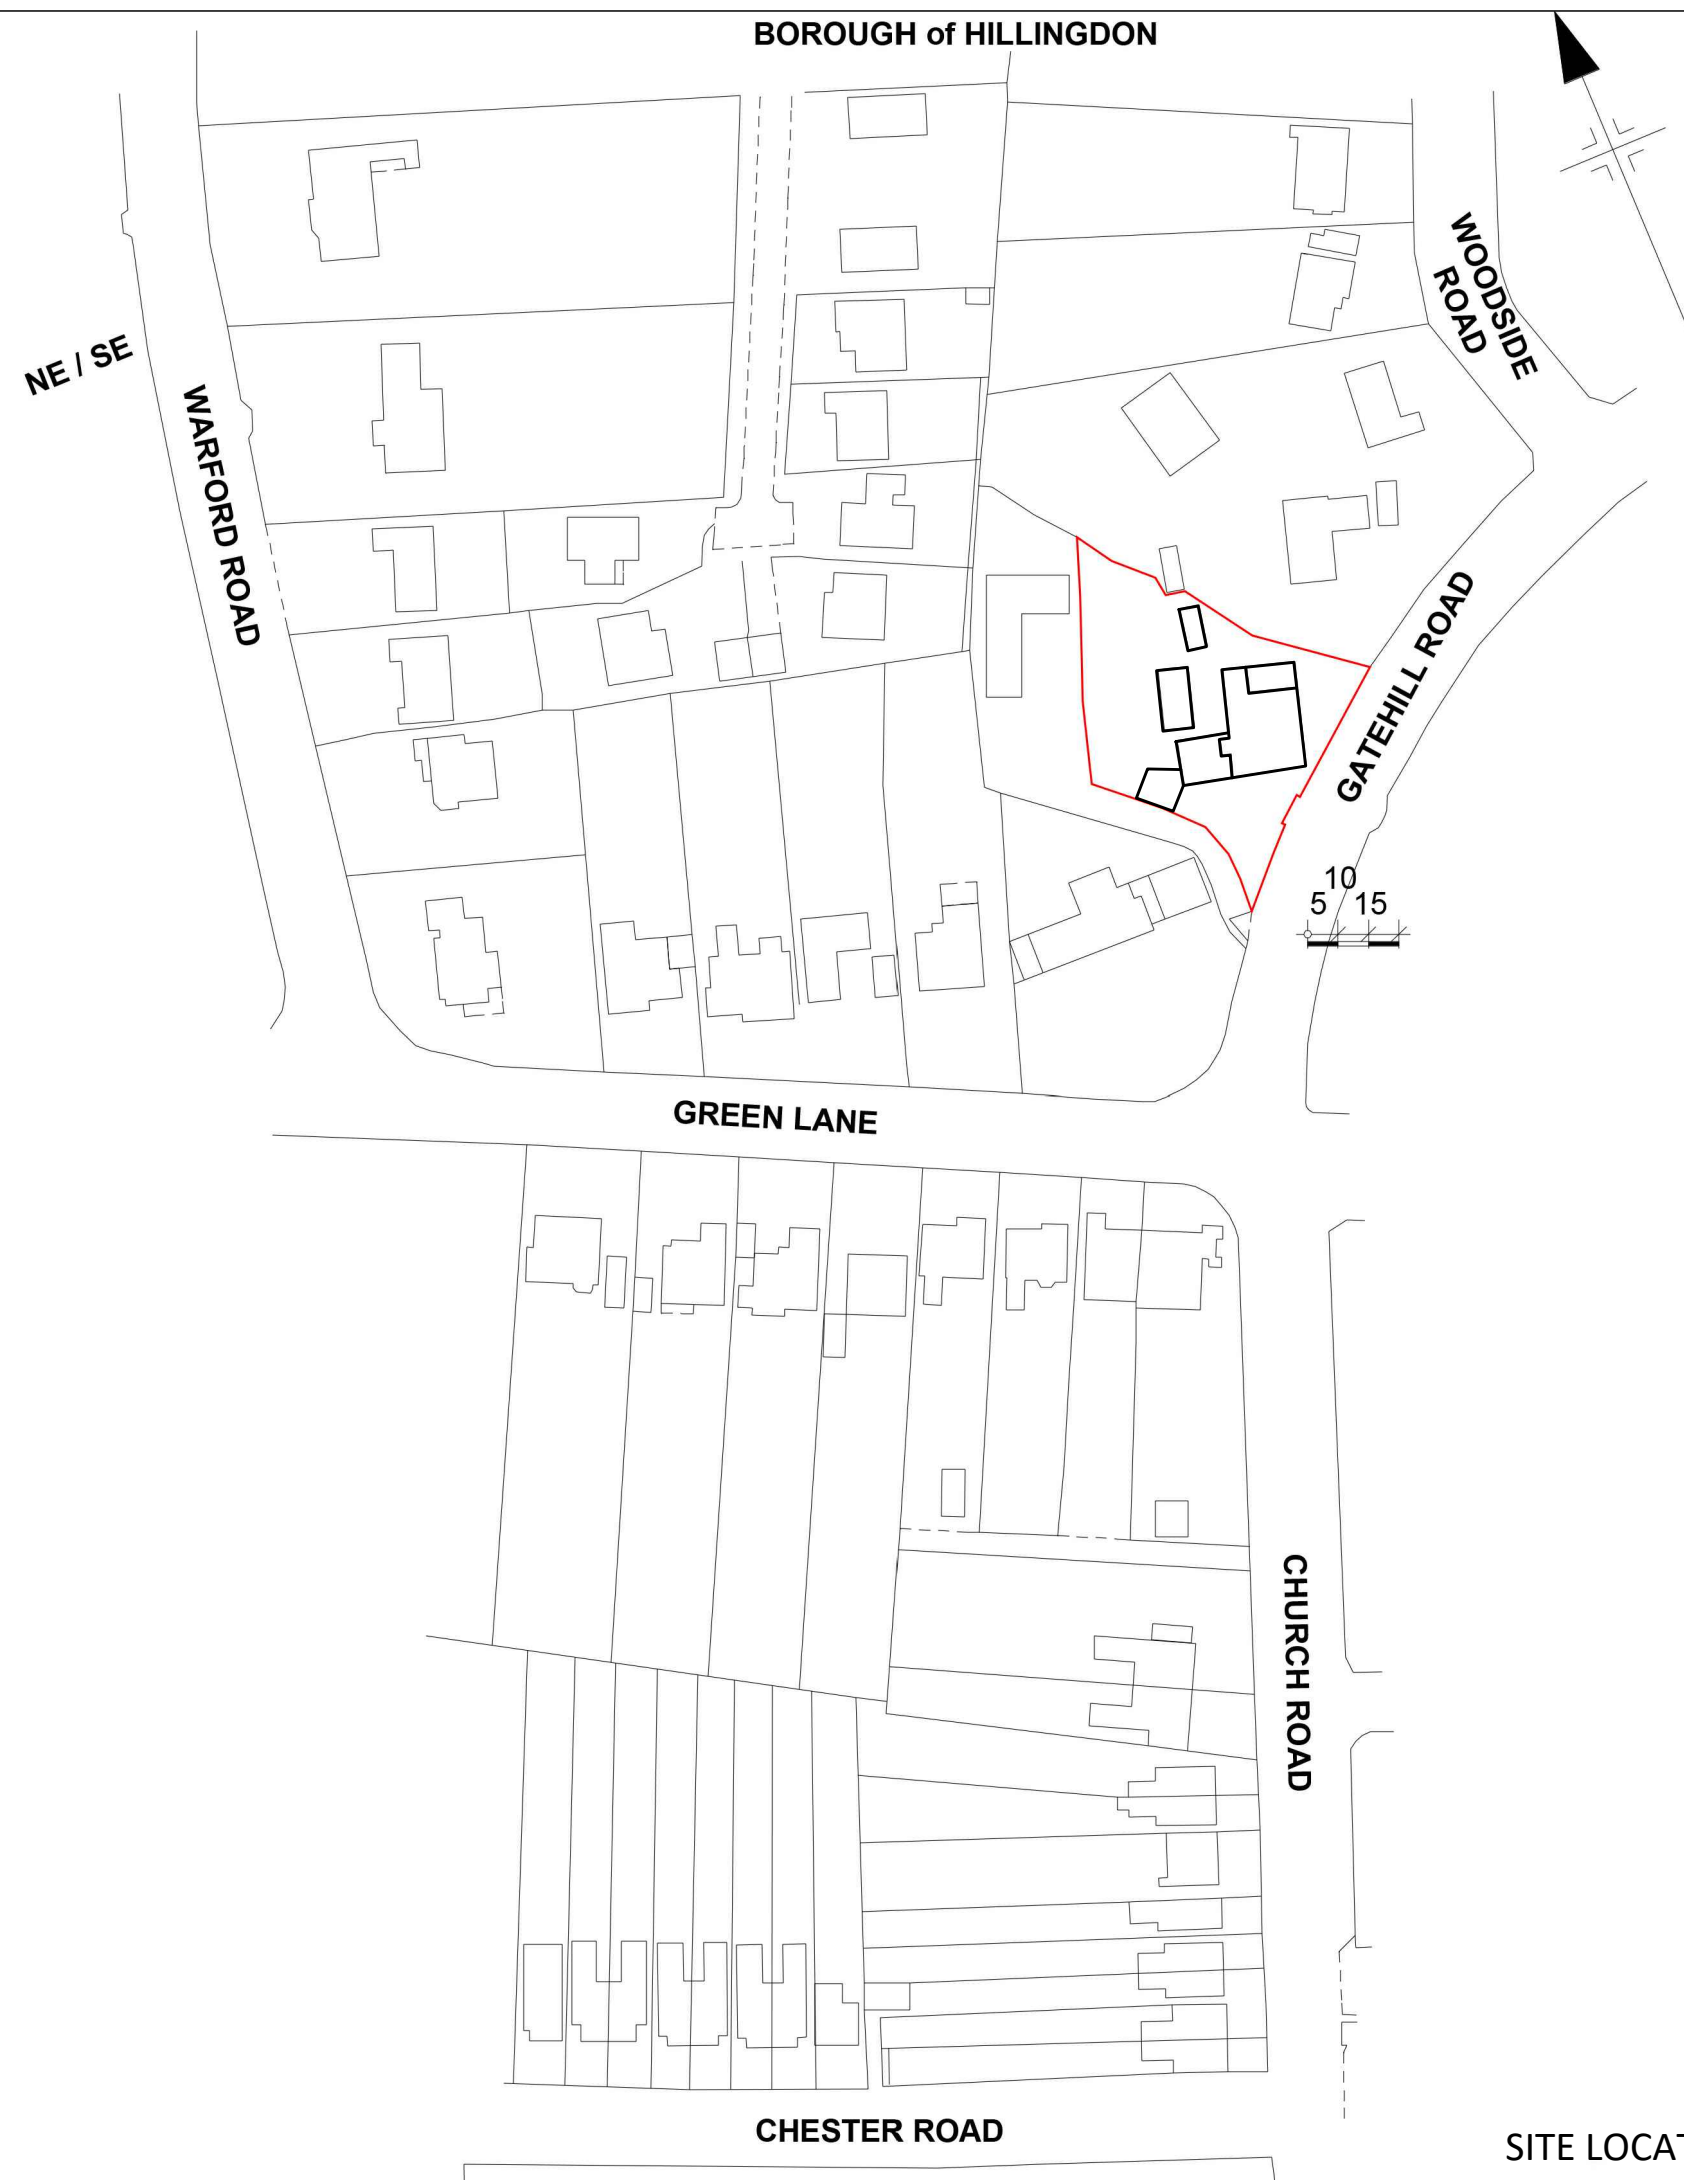

SITE LOCATION scale 1:1250

ISK ARCHITECTS 22The Quensway Gerrards Cross, Bucks SL9 8NB tel: +441753892080 email: iskarchitects@aol.com		
Project: 1 Gatehill Road Northwood, HA63QB		
Scale 1:1250 @A3: Proposal		
SITE LOCATION		
Date: 03/2021		Name
GH 1007	01	