


STE1 509910.737 191367.671 79.290
STE2 509904.574 191362.478 78.823

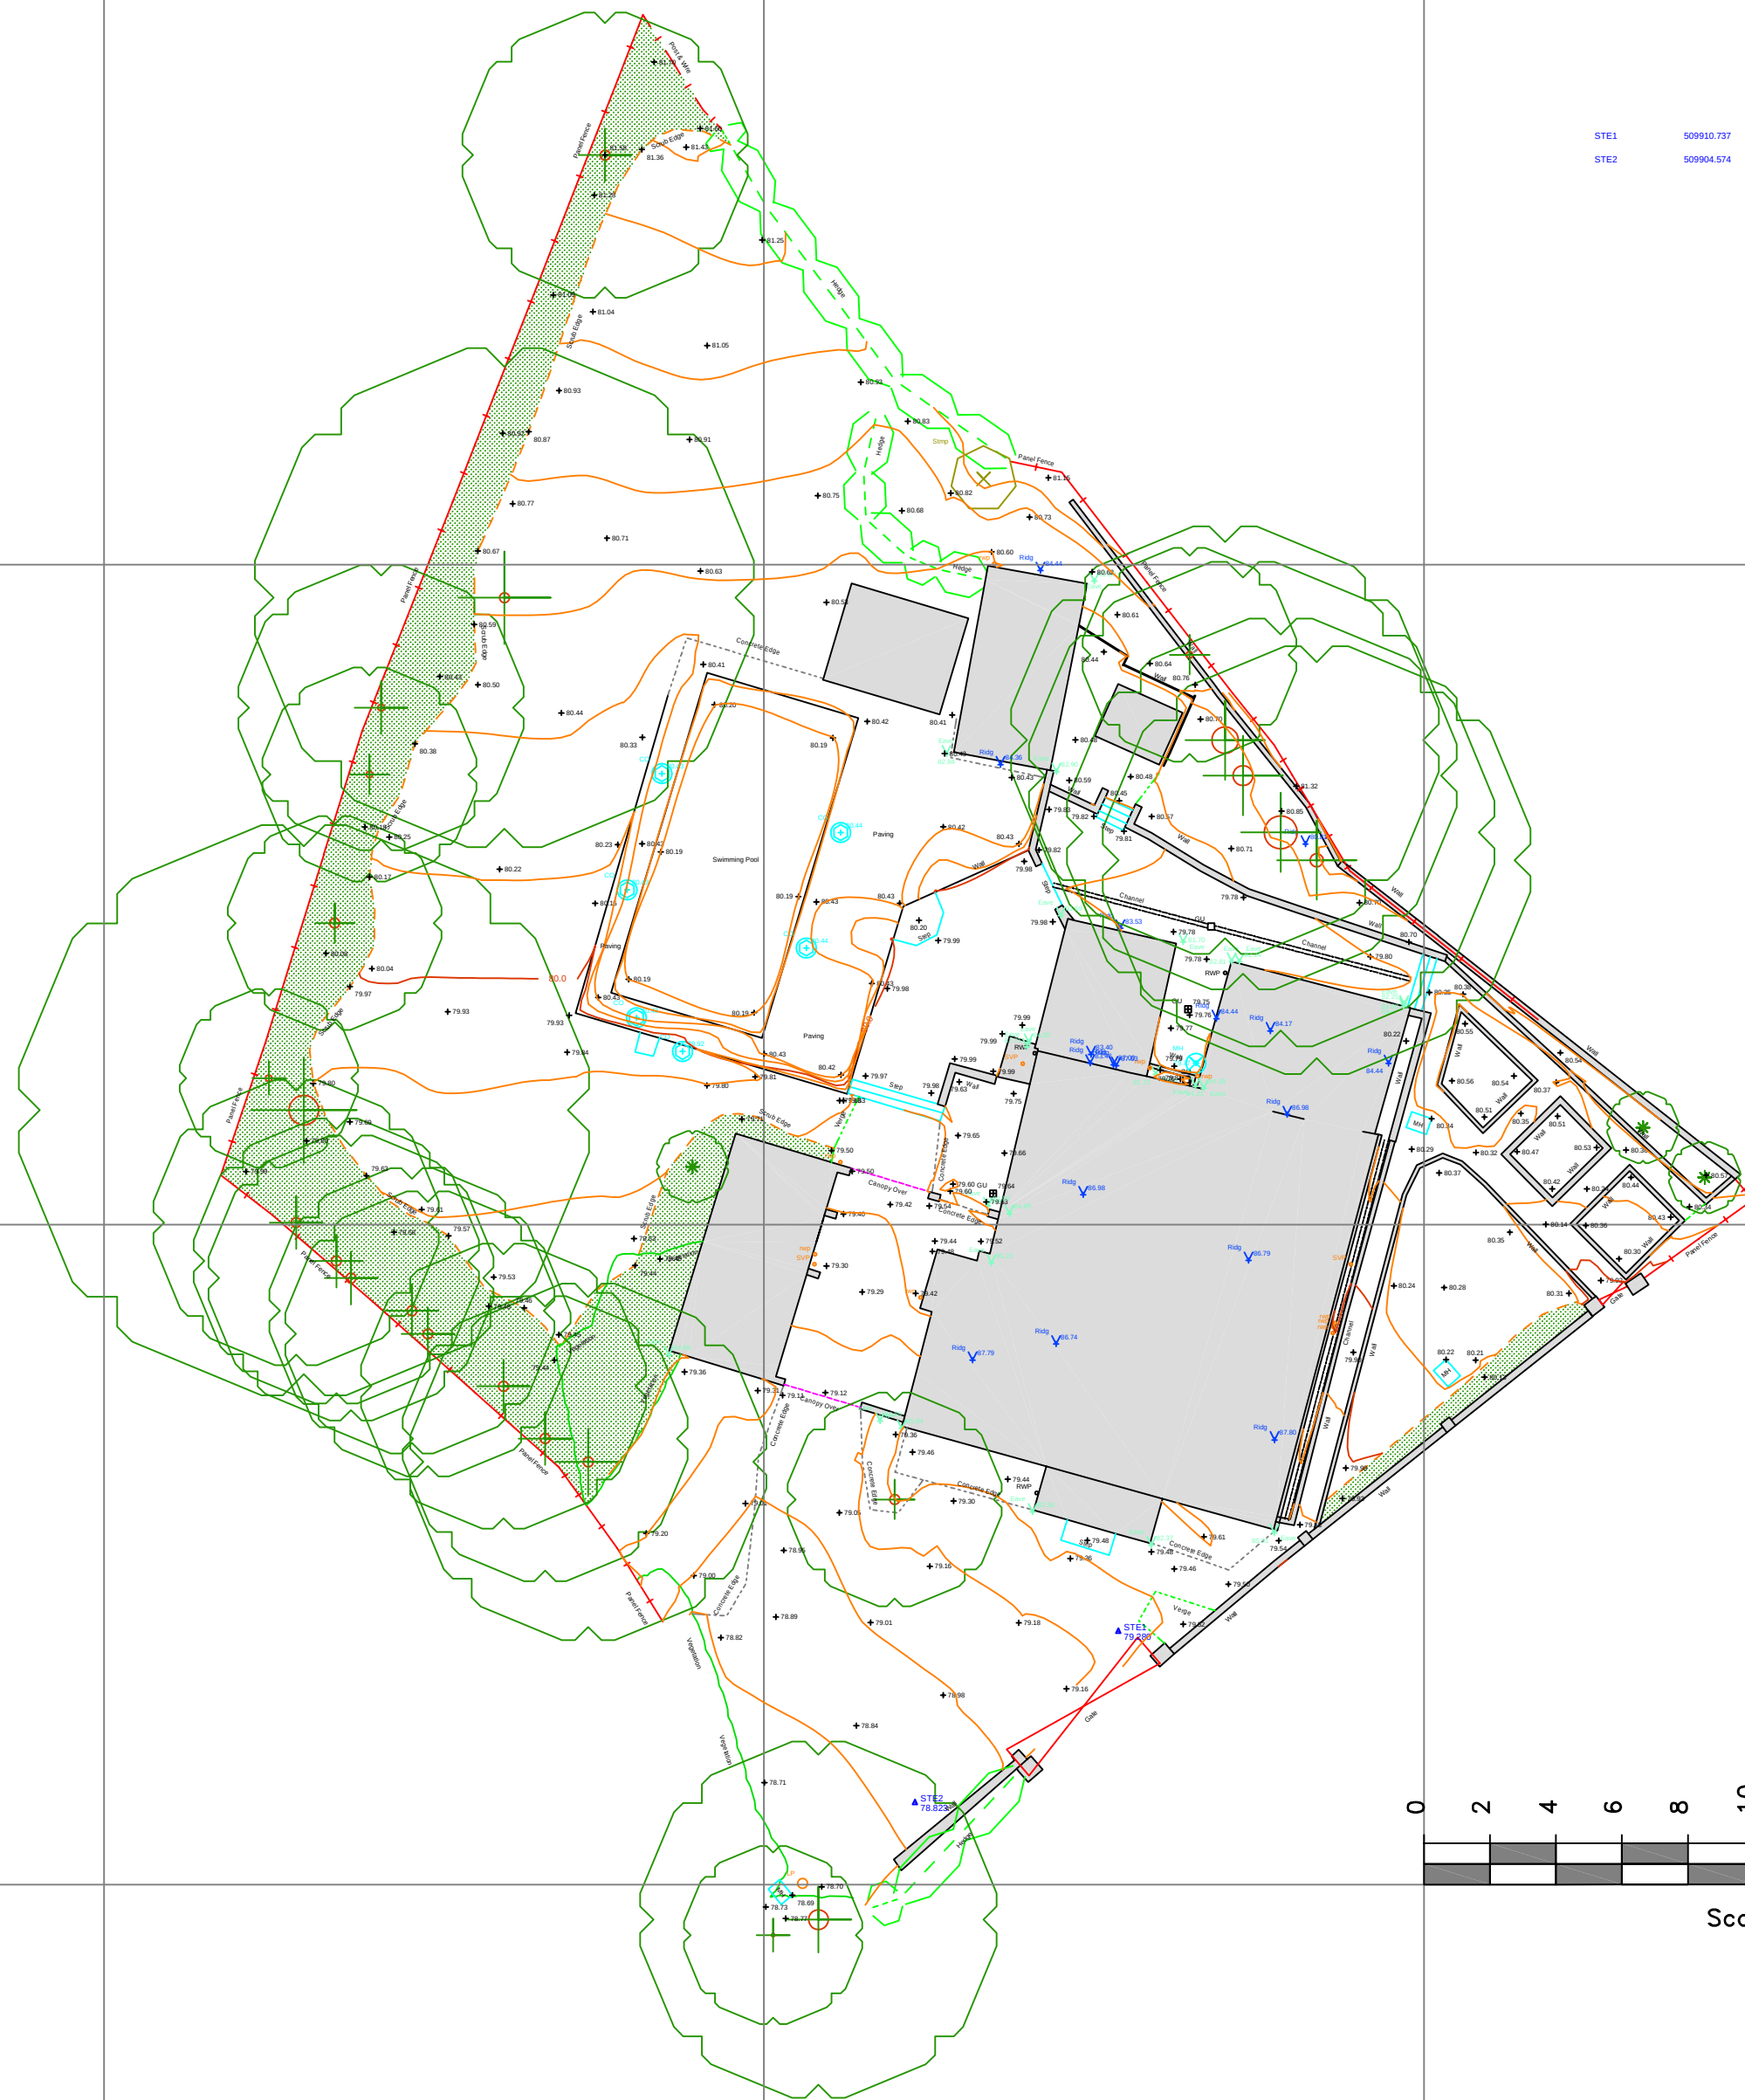

Notes :

This plan should only be used for its original purpose. SV Surveying Ltd accepts no responsibility for this plan if supplied to any other party other than the original client.

All dimensions / levels should be checked on site prior to design and construction.

Drainage information (where applicable) has been visually inspected from the surface and should be treated as approximate only.

Tree information (where applicable) has been surveyed from ground level and therefore should be treated as approximate only. Contours are drawn at 0.2m intervals

The survey has been fixed to GPS OSGB 1936 using the active GPS network.

Legend:

-----	Building Canopy / Overhang	Trig	Trig Pillar
-----	Buildings / walls	Ridg	Ridge Level
-----	Kerb line	Eave	Eave Level
-----	Concrete edge	DPC	Dpc Level
-----	Centre Line	FL	Floor Level
-----	Barrier	Soft	Softit Level
-----	Hedge	T/Bo	Control Box
-----	Security Fence	LP	Lamp Post
-----	Panel Fence	SP	Sign Post
-----	Open Fence	post	Post
-----	Overhead Powerline	FS	Flag Staff
-----	Chambers	Mrk	Gas Marker
-----	Survey Station & Name	EP	Electric Post
-----	BM	TP	Telegraph Post
-----	Temporary Bench Mark	Inv	Pipe Invert
-----	Tree / Sapling	GU	Gully
-----	Area Of Undergrowth	RP	Rodding Point
-----	Gate	BT	Bt Cover
-----	IC	CO	Cover Unknown
-----	CL	EC	Electricity Cover
-----	IL	FH	Fire Hydrant
-----	Inv Ø0.25	GAS	Gas Cover
-----	Gy	SV	Stop Valve
-----	Bg	TV	Tv Cover
-----	MH	WM	Water Meter
-----		BB	Bellisha Beacon
-----		Box	Post Box
-----		MS	Mile Stone
-----		TL	Traffic Light
-----		GV	Gas Valve
-----		peg	Peg



LAND SURVEYS + COMPUTER MODELLING
BUILDING SURVEYS + SITE ENGINEERING
SV SURVEYING LTD
76B MARKET STREET
ASHBY-DE-LA-ZOUCH
LEICESTERSHIRE
LE65 1AP

Tel 01530 560837
Fax 01530 560123

Email: info@svsurveying.co.uk
www.svsurveying.co.uk

Project

ISK ARCHITECTS
1 GATEHILL ROAD

Drawing

TOPOGRAPHIC
SITE SURVEY

Scales

1-200

Drawn/Paper Size

EM/A2

Survey Date

03/02/21

Drawing No

21011-21-01

DO NOT SCALE

(c) Copyright SV Surveying Ltd 2018