


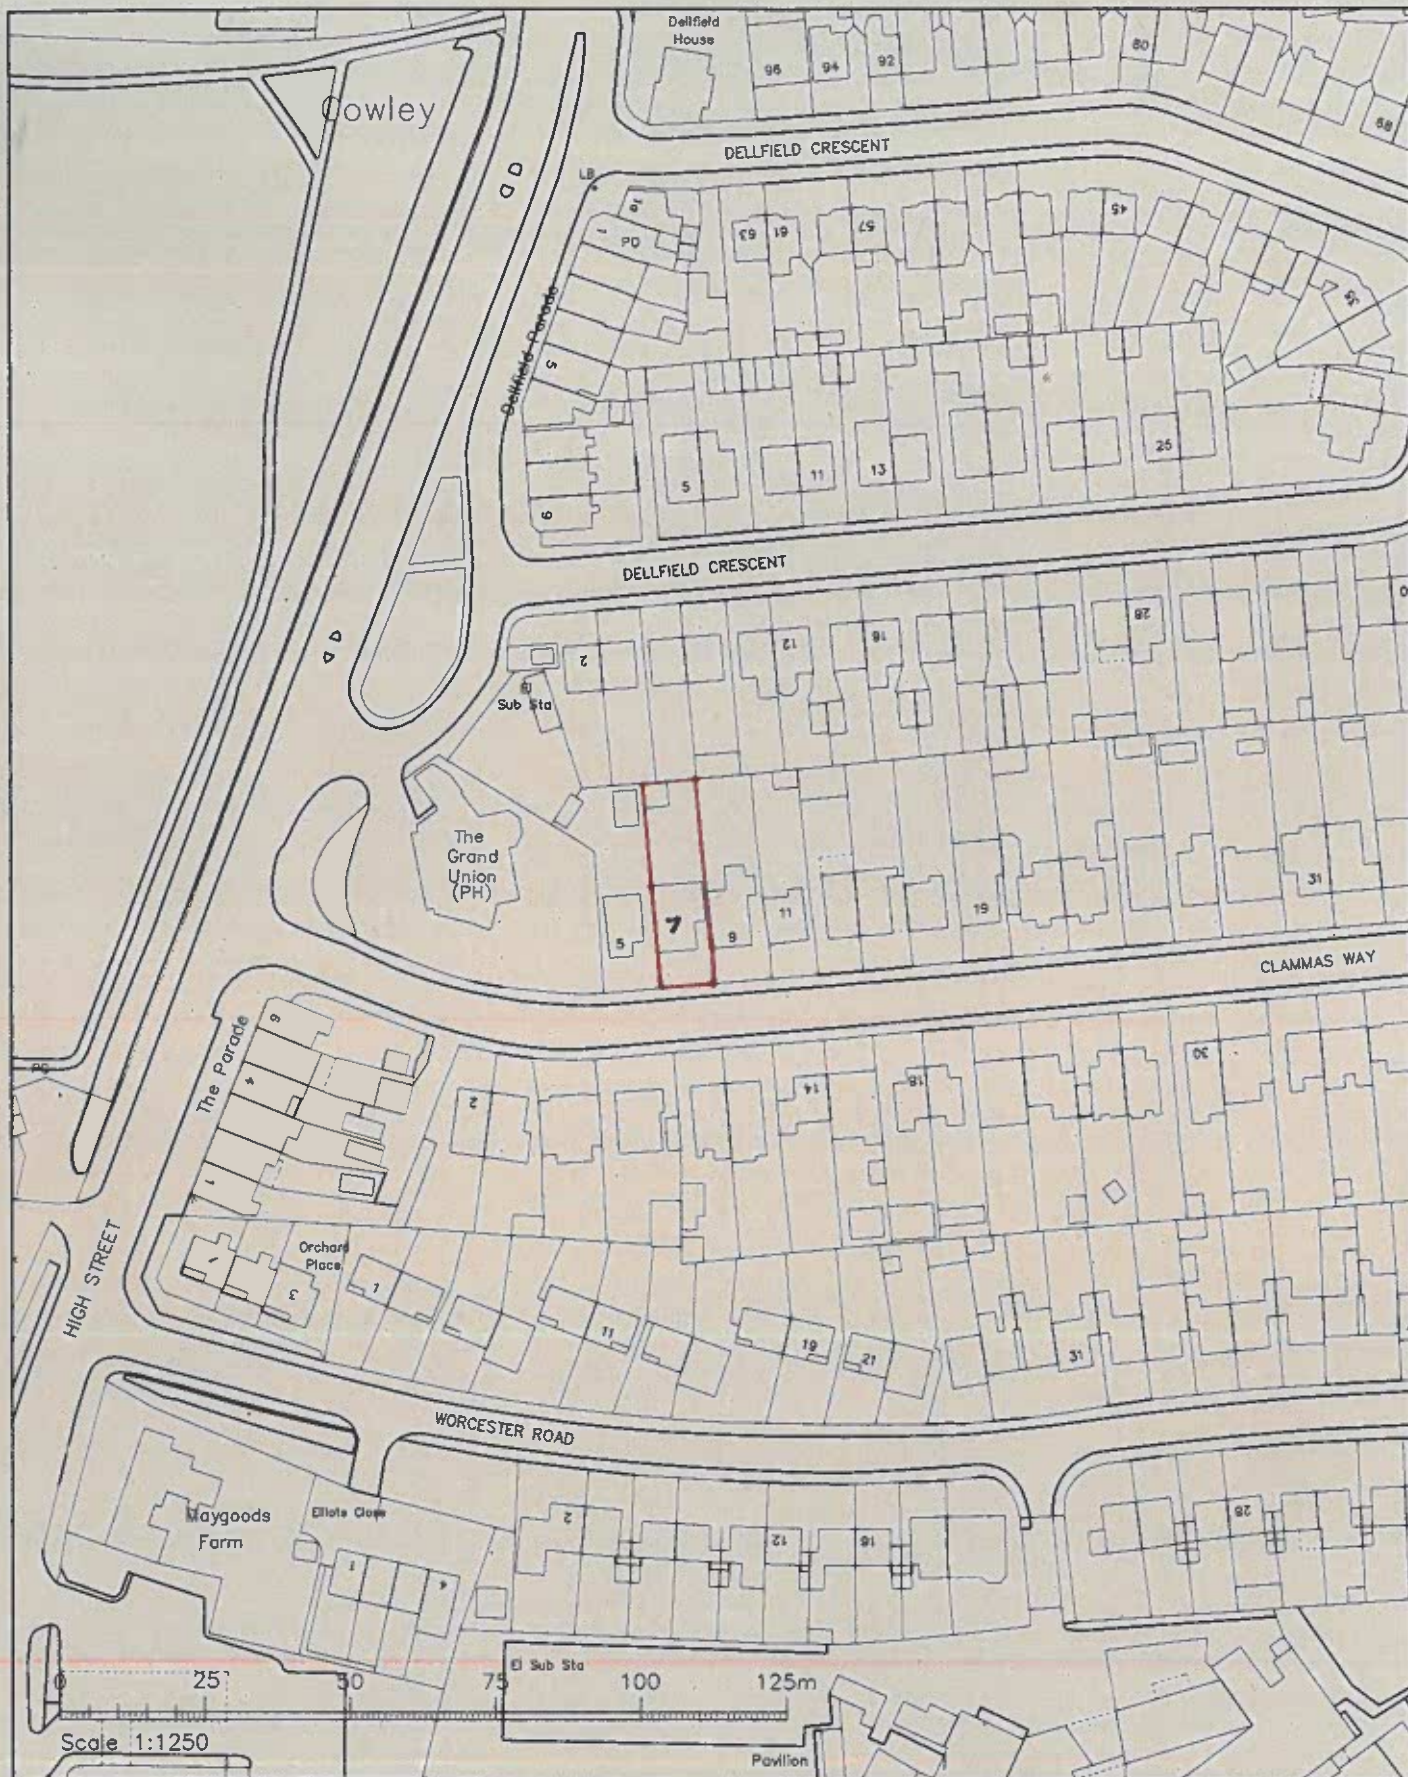

SITE:

7 CLAMMAS WAY
COWLEY UXBRIDGE UB8 3AN

DRAWING:

LOCATION PLAN

SCALE:

1:1250 @ A4

Date:

MAY 2022

DRG No

561/P/06