


7 CLAMMAS WAY SIGHT PLAN

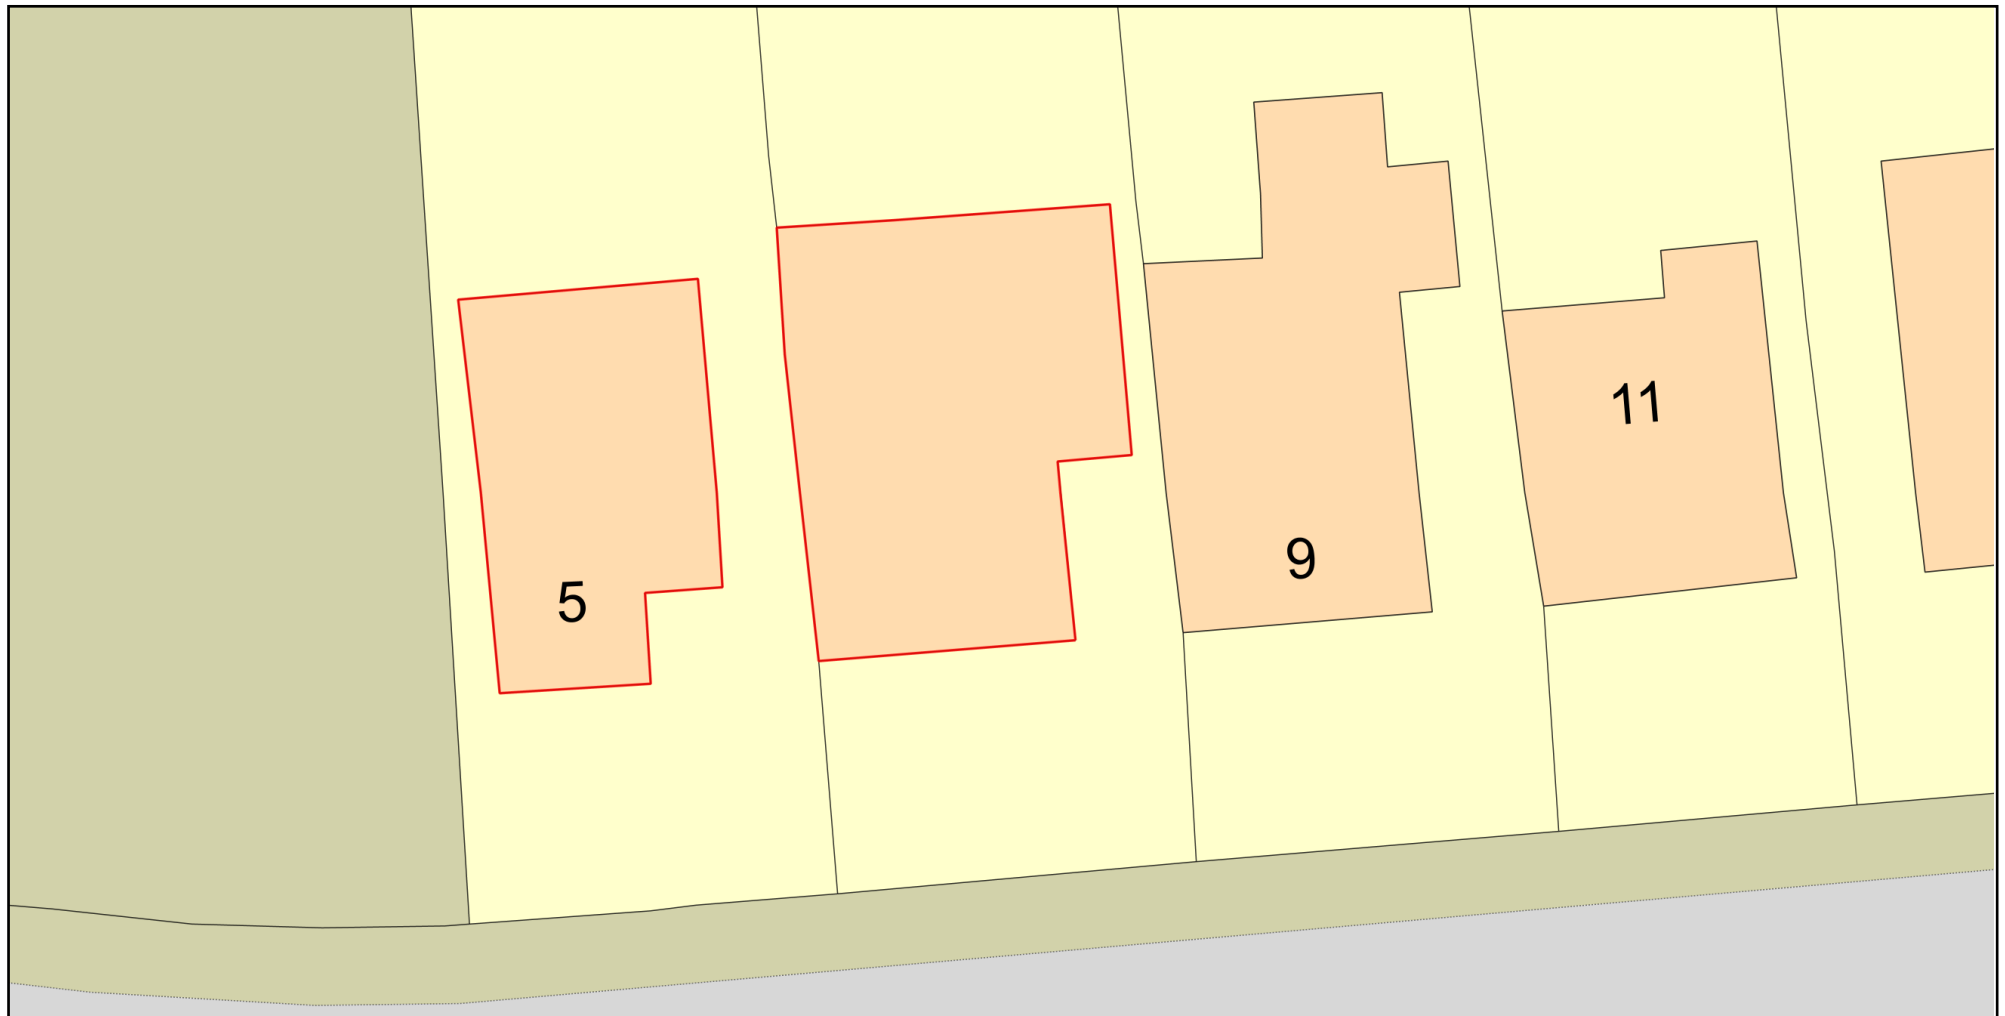

0 10
Metres



ReQuestaPlan

Plan Produced for: MRS KUSUMBEN C PATEL

Date Produced: 21 Dec 2021

Plan Reference Number: TQRQM21355113835304

Scale: 1:200 @ A4

© Crown copyright and database rights 2021 OS 100042766

