


7 CLAMMAS WAY SIGHT PLAN - Location Plan

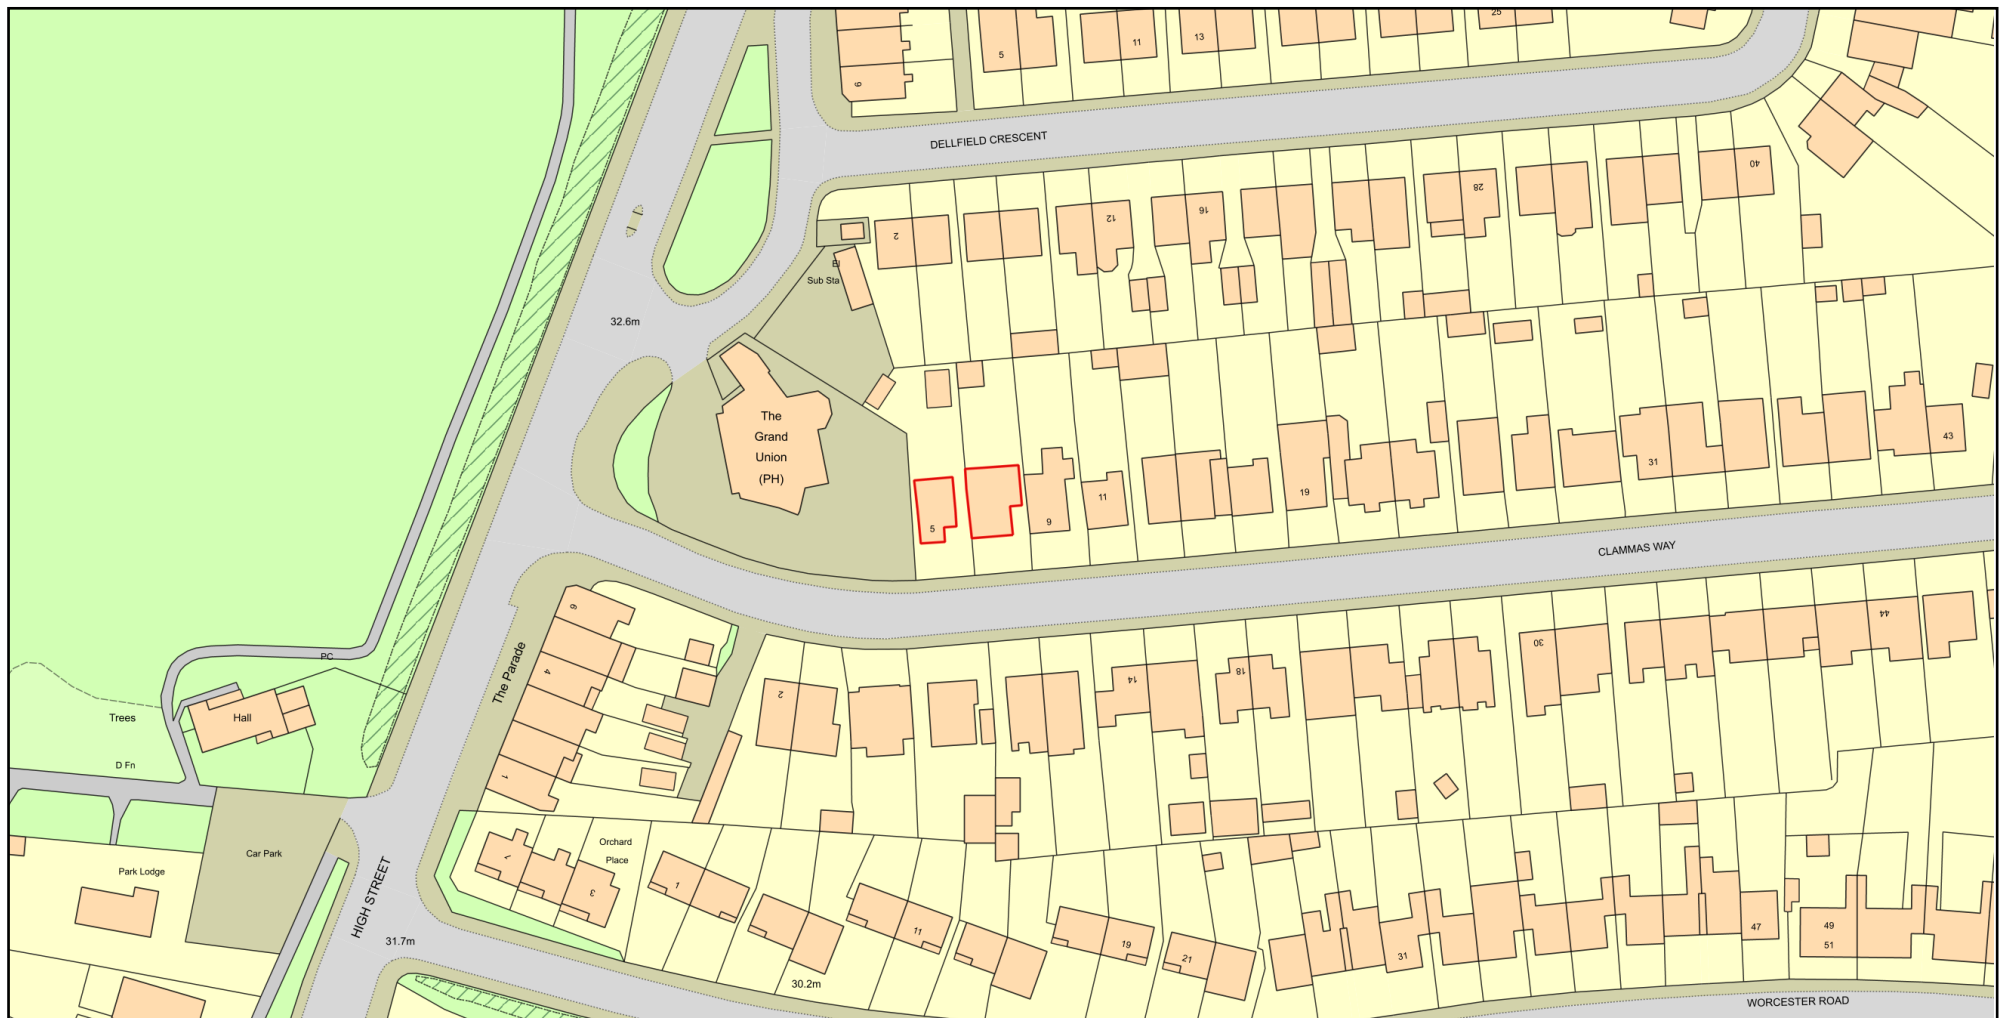

0 50
Metres



Plan Produced for: MRS KUSUMBEN C PATEL

Date Produced: 21 Dec 2021

Plan Reference Number: TQRQM21355114739643

Scale: 1:1250 @ A4

© Crown copyright and database rights 2021 OS 100042766