


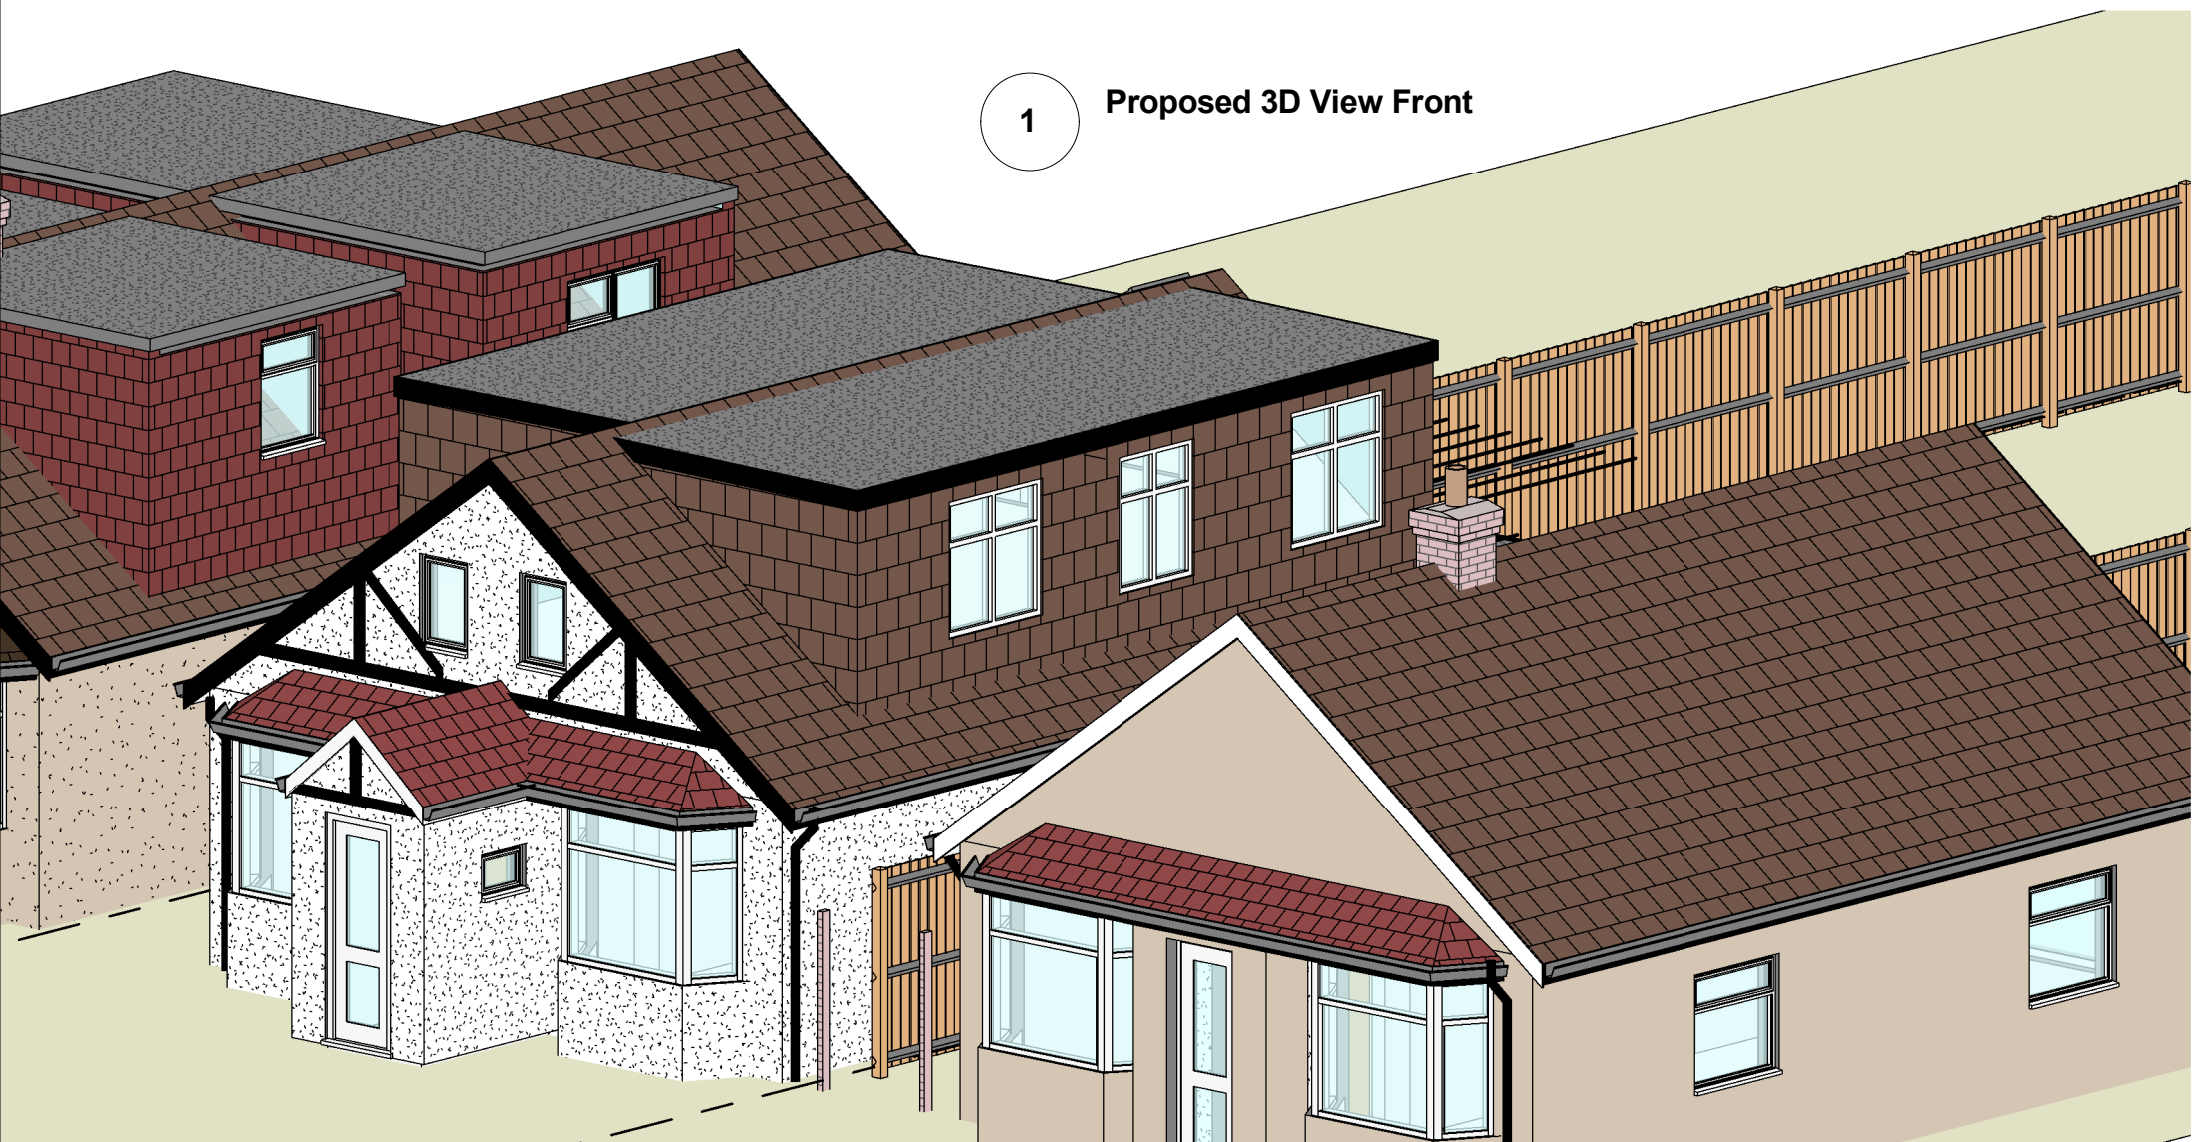

18/03/2018 14:47:00

Address 83 POLE HILL ROAD UXBRIDGE UB10 0QB	Project Title Proposed Loft Conversion & S/S Rear Extension	Drawn by Vivek Narad	A	0
	Drawing Title	Project 18/006/1	A217	
	Proposed 3D Views	Client Client		
		Checked by Checker	Scale	