


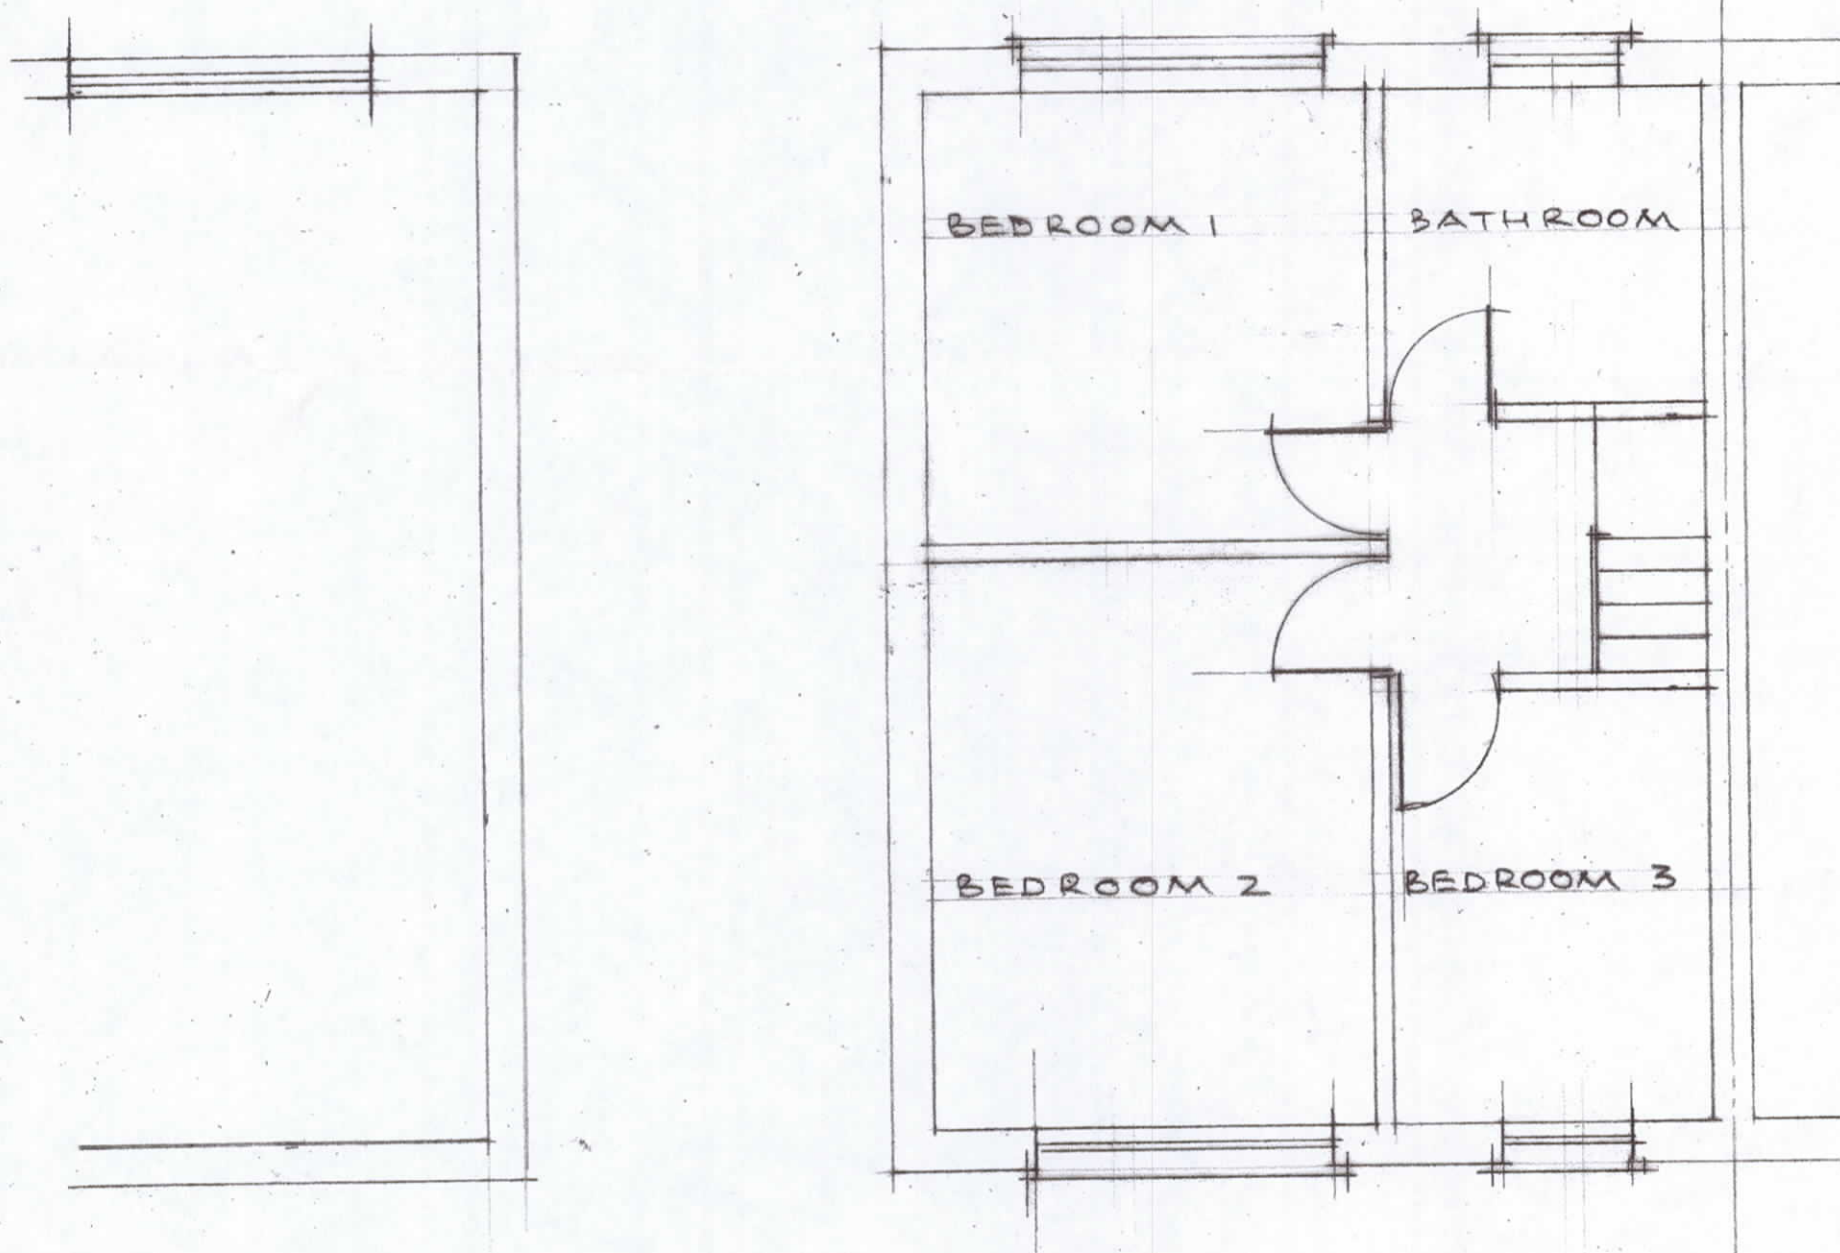

FIRST FLOOR (EXISTING)

LON BORO OF HILLINGDON
RECEIVED
06 MAR 2014
PLANNING & TRANSPORTATION
GROUP

0 1 2 3 4 5
1:50 @ A3

FIRST FLOOR EXTENSION AT
101 RALEIGH AVENUE, HAYES

SCALE 1:50 DATE: 09/02
HS/501/02