



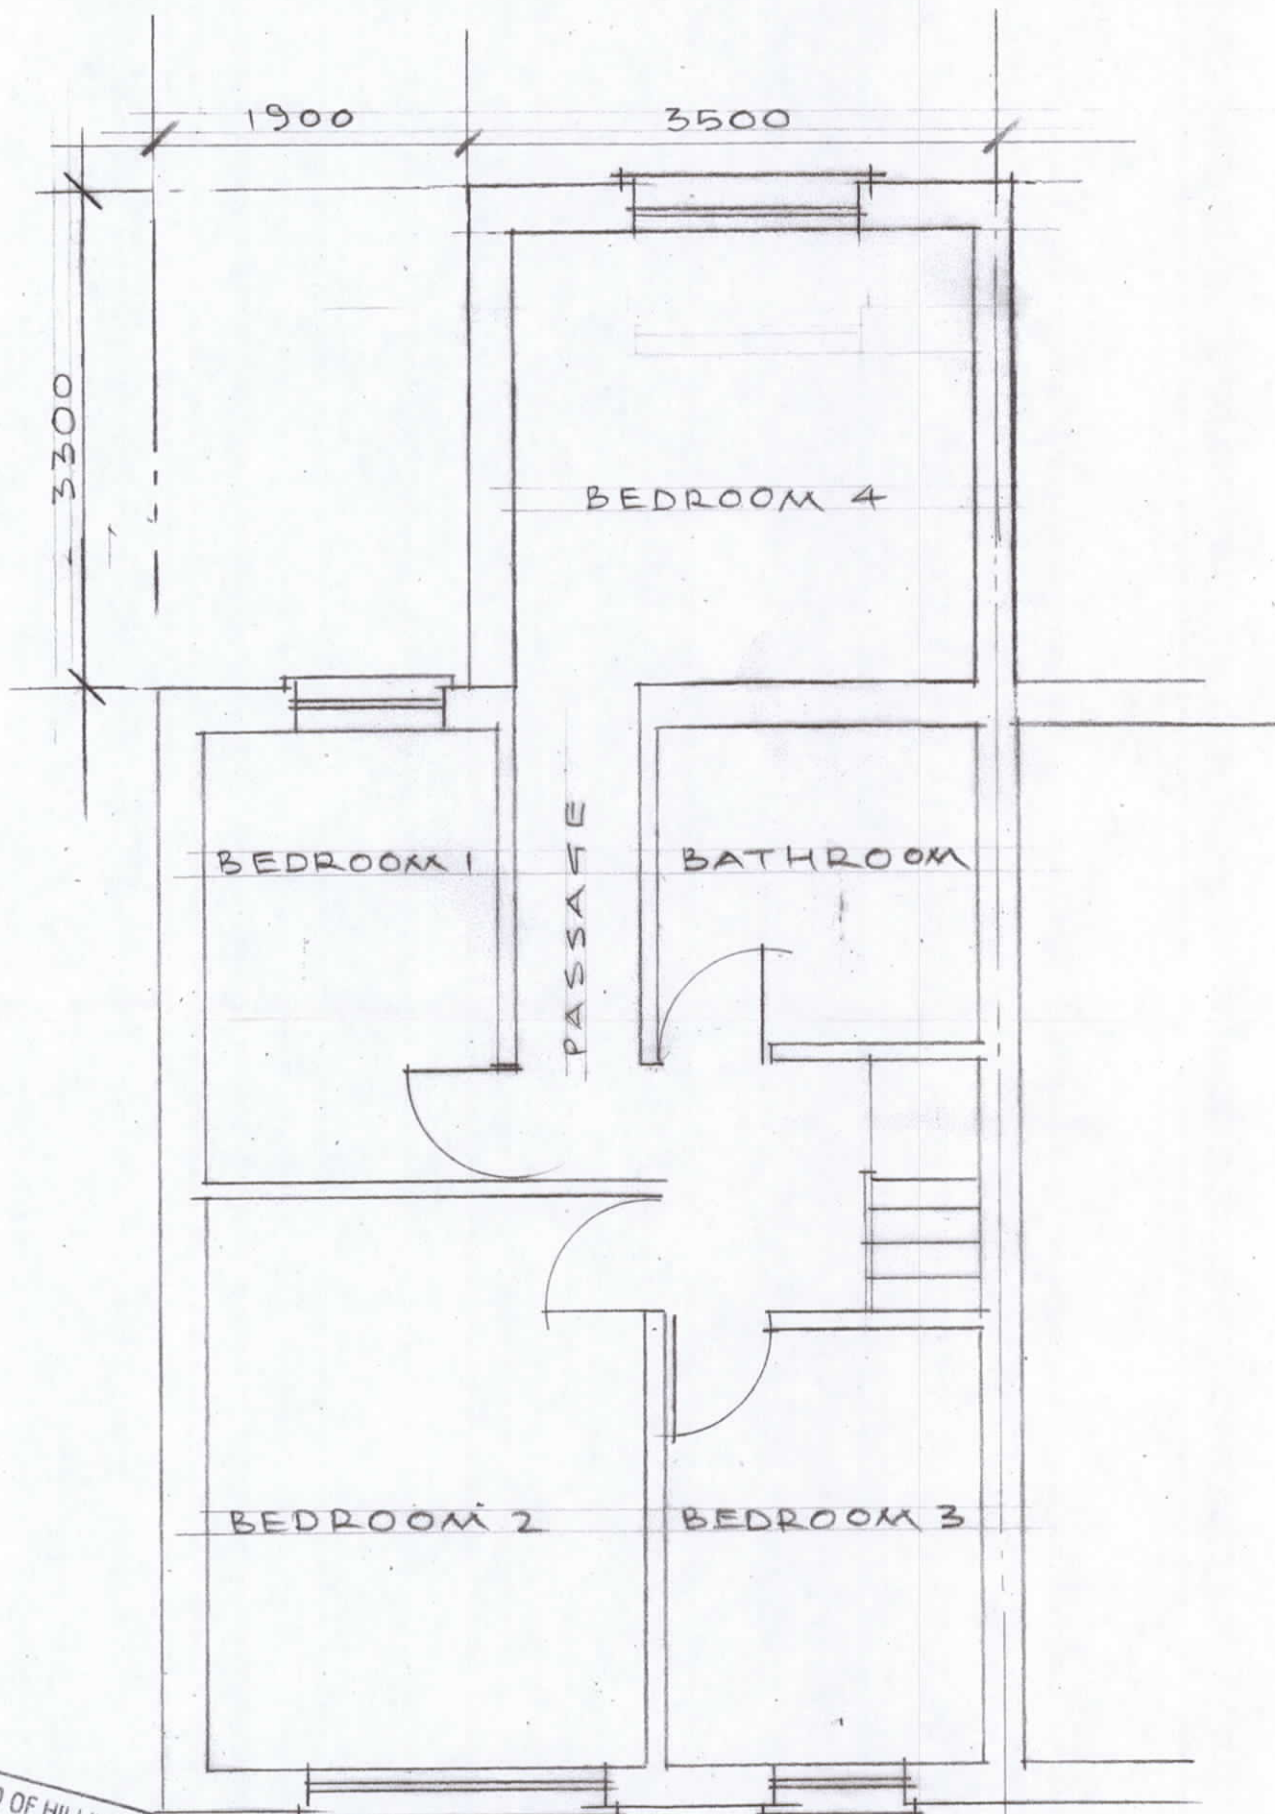

LON BORO OF HILLINGDON
 RECEIVED
 06 MAR 2014
 PLANNING & TRANSPORTATION
 GROUP

FIRST FLOOR (PROPOSED)

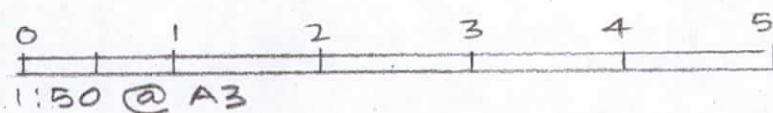

FIRST FLOOR EXTENSION AT
 101 RALEIGH AVENUE, HAYES

SCALE 1:50 DATE 09/02
 HS/501/03