


0 1 2 3 4 5
1:50 @ A3

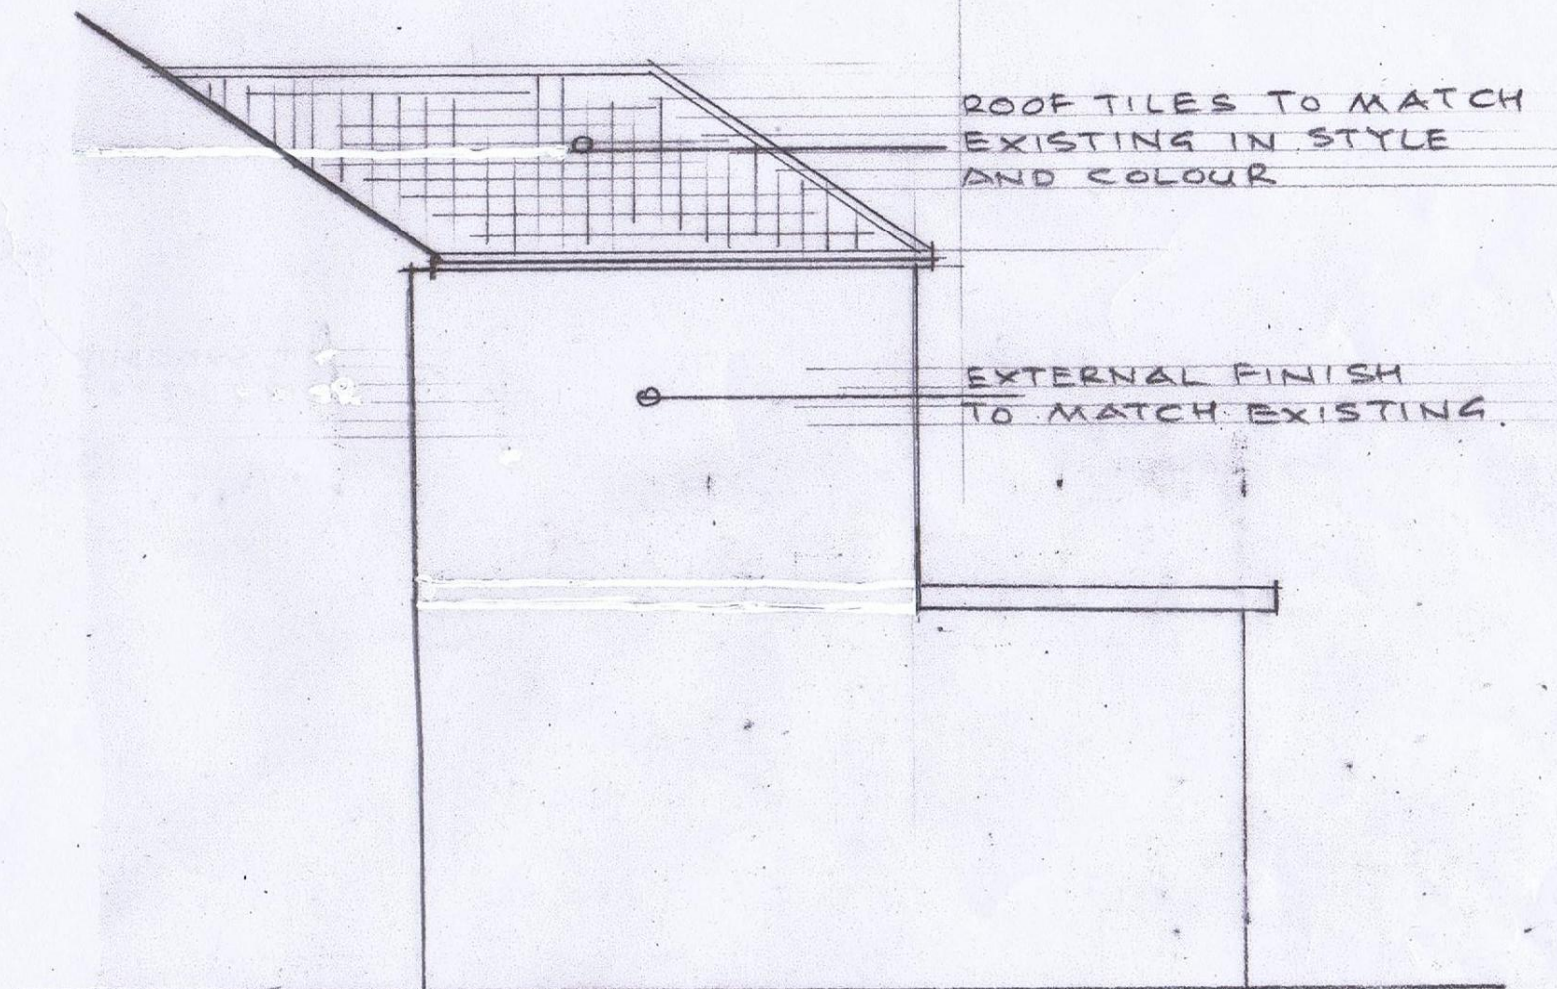

SIDE ELEVATION
(PROPOSED) 1:50

FIRST FLOOR EXTENSION AT
101 RALEIGH AVENUE, HAYES

SCALE: 1:50 DATE: 09/02
HS/501/05