


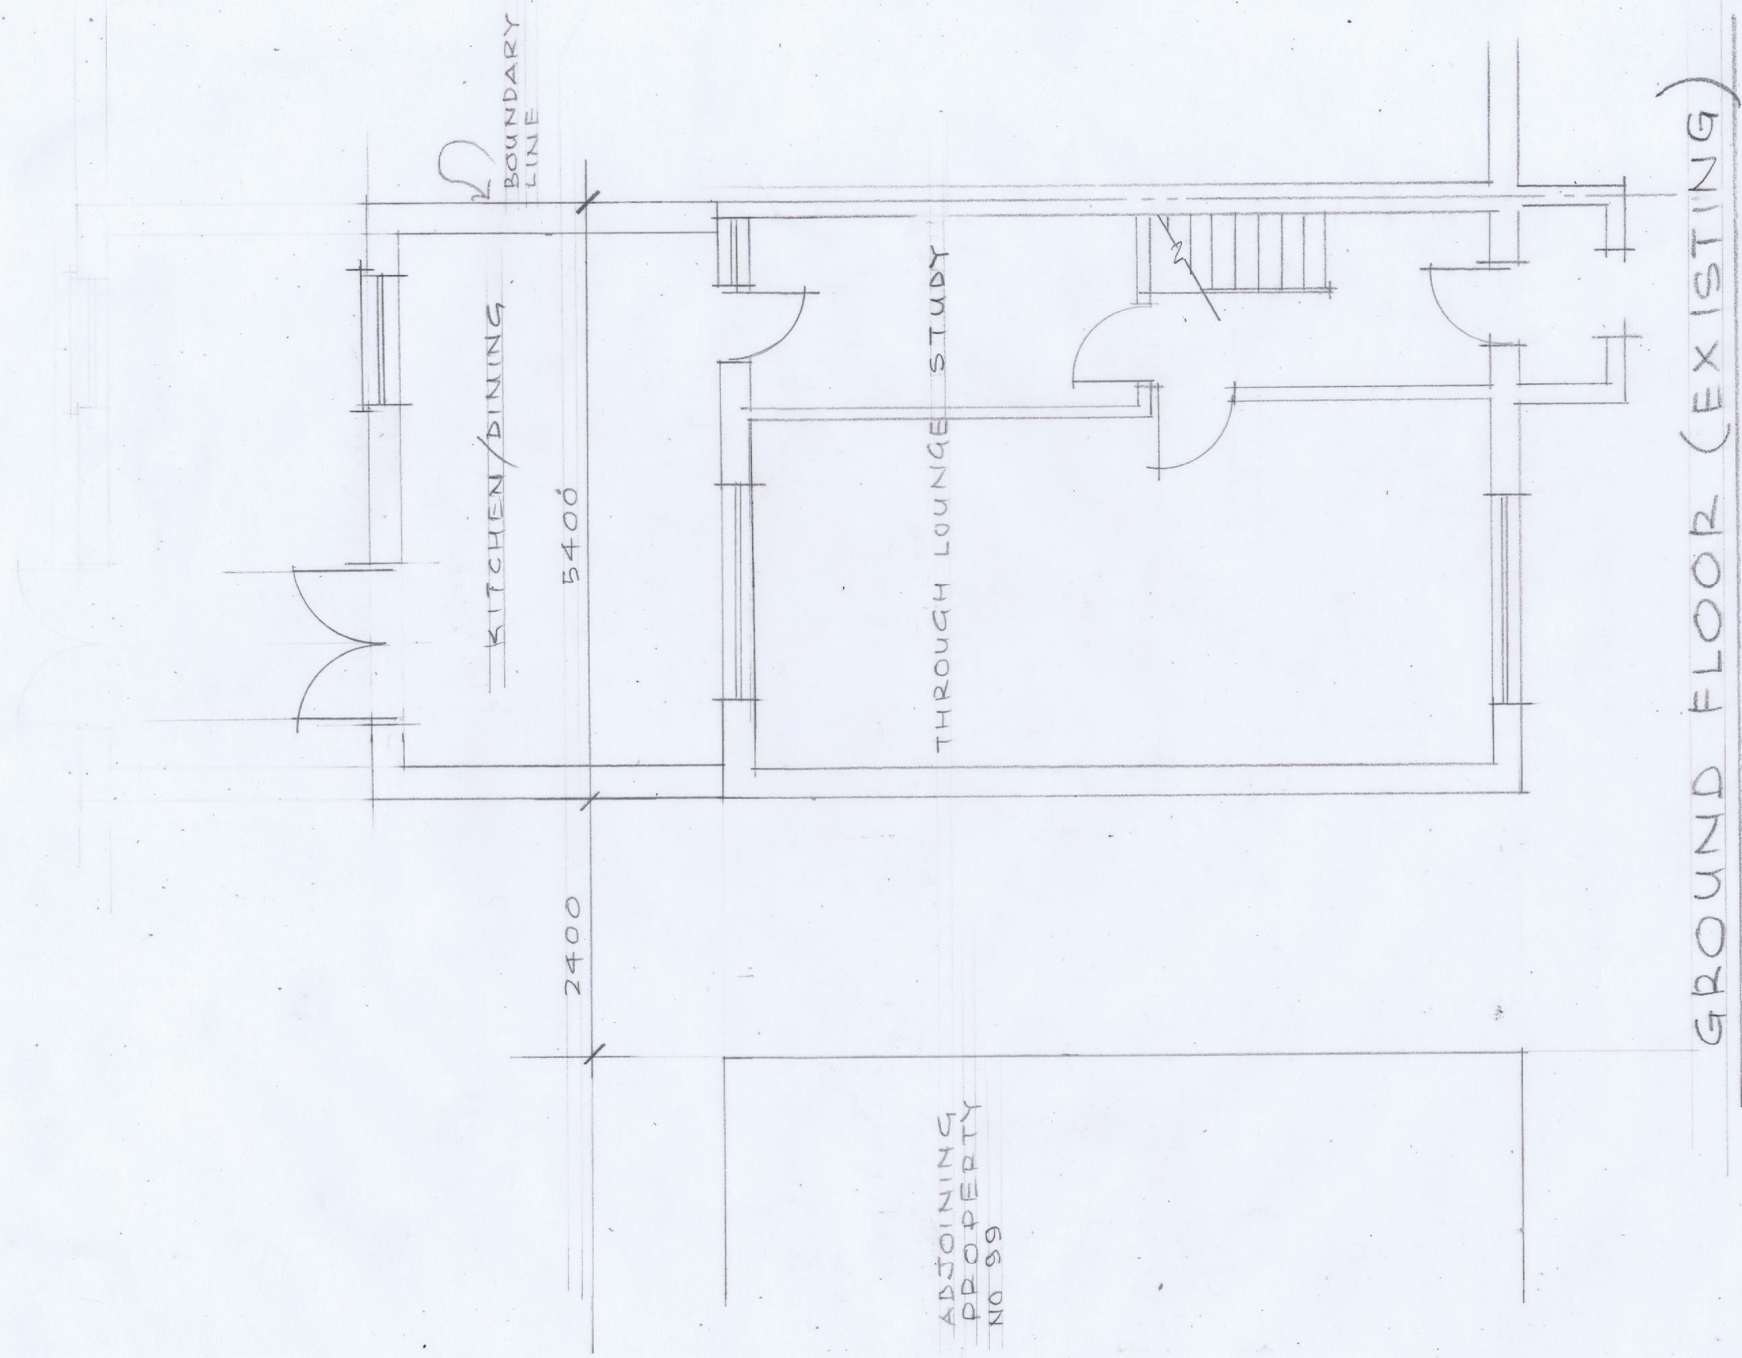

ADJOINING
PROPERTY
NO 99

GROUND FLOOR (EXISTING)



FIRST FLOOR EXTENSION AT	SCALE 1:50 DATE: 09/02
101 RALEIGH AVENUE, HAYES	HS/501/01