


Proposed Section

Scale: 1:50

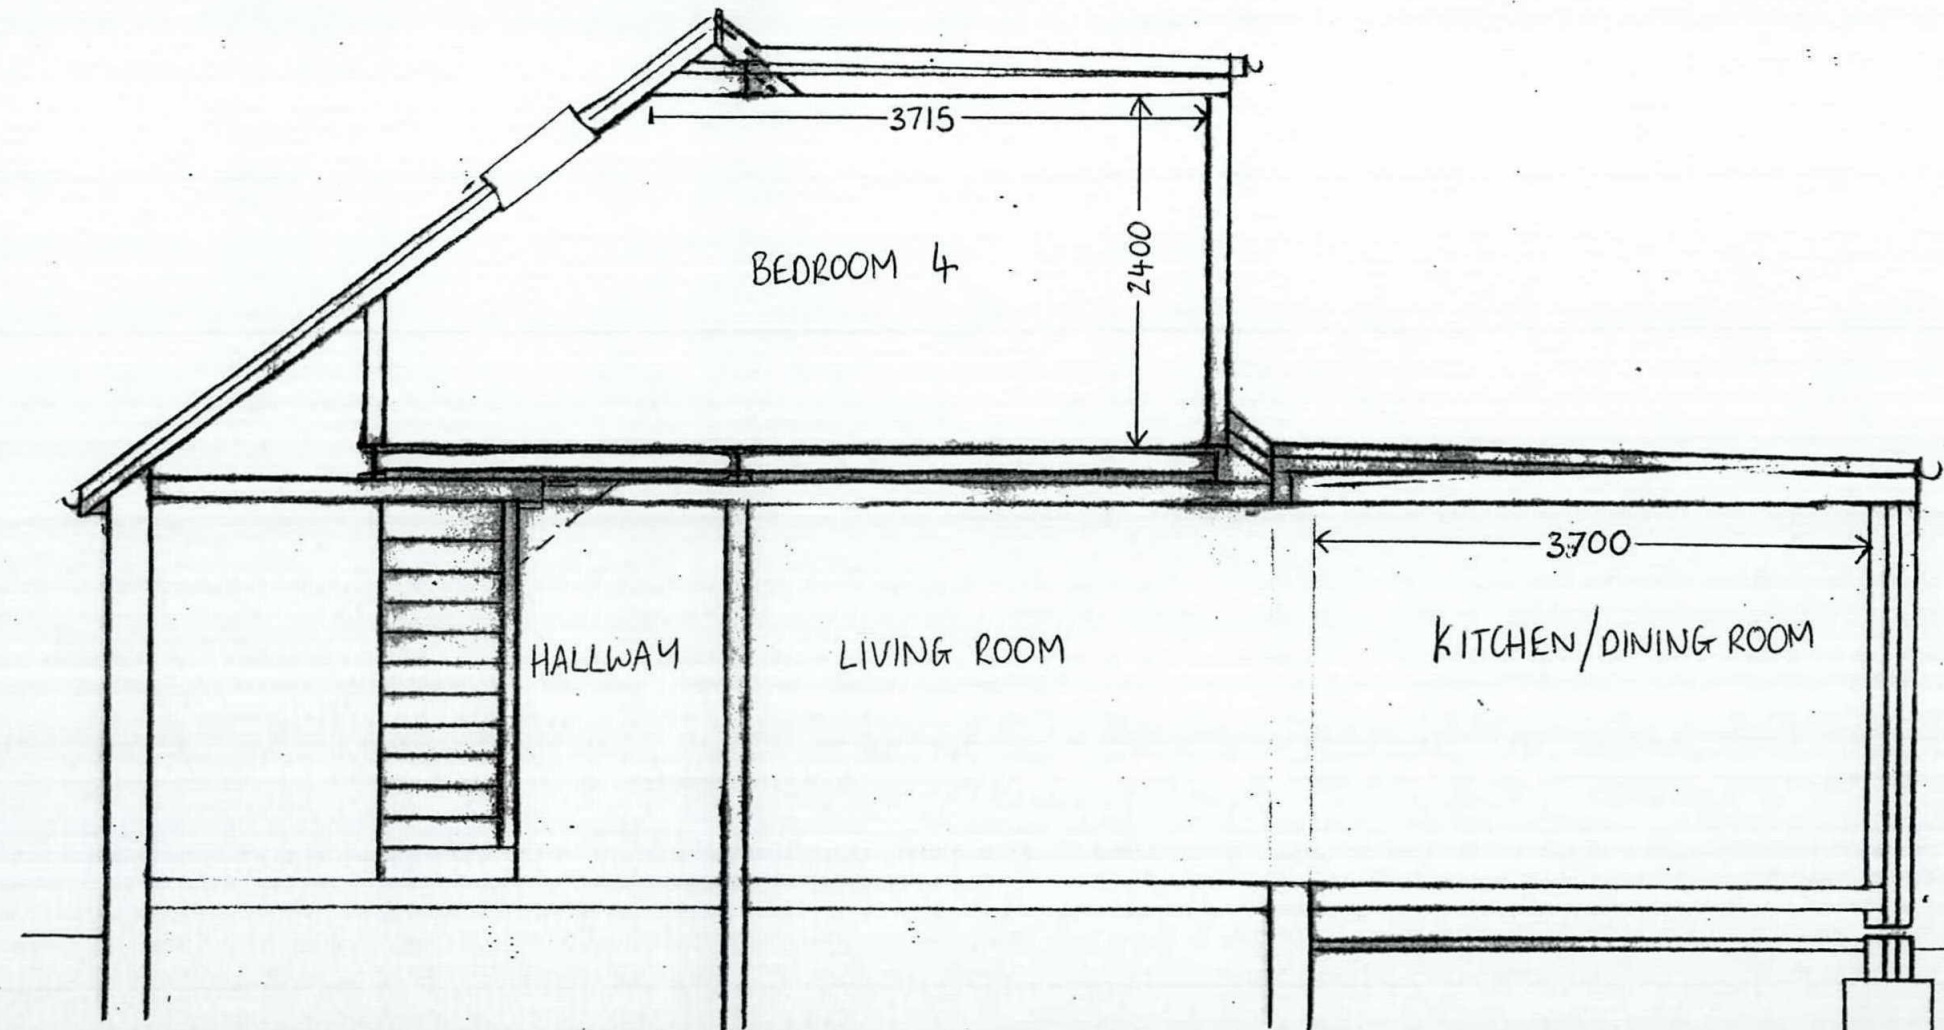

LOW BORO OF HILLINGDON
RECEIVED
28 JAN 2014
PLANNING & TRANSPORTATION
GROUP

43 Harlyn Drive,
Pinner, HA5 2DF