
Terry Baldwin Design Associates
www.planningdesign.com

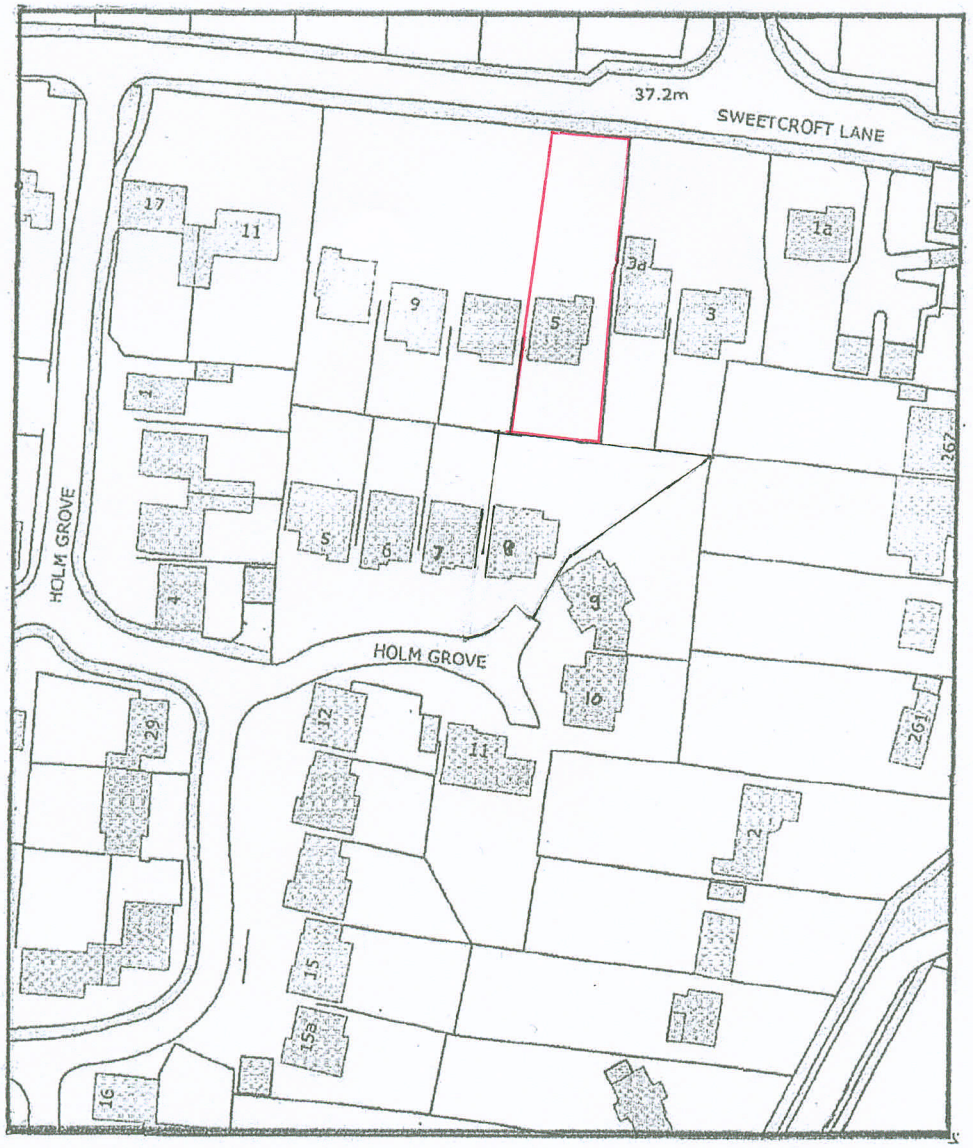

NOTES: - DO NOT SCALE FROM THIS DRAWING: The Contractor must verify all dimensions at the site before setting out, commencing work, or making any shop drawings. Any discrepancies must be reported to the Contract Administrator before proceeding.

Rev	Revision notes	Initials	Date
-	-	-	-

Project: 5 SWEETCROFT LANE HILLINGDON UB10 9LD.

Description: LOCATION PLAN

Scale: 1:1250

Date: Feb 14

Drawing No. MB/2027/3 Rev.