
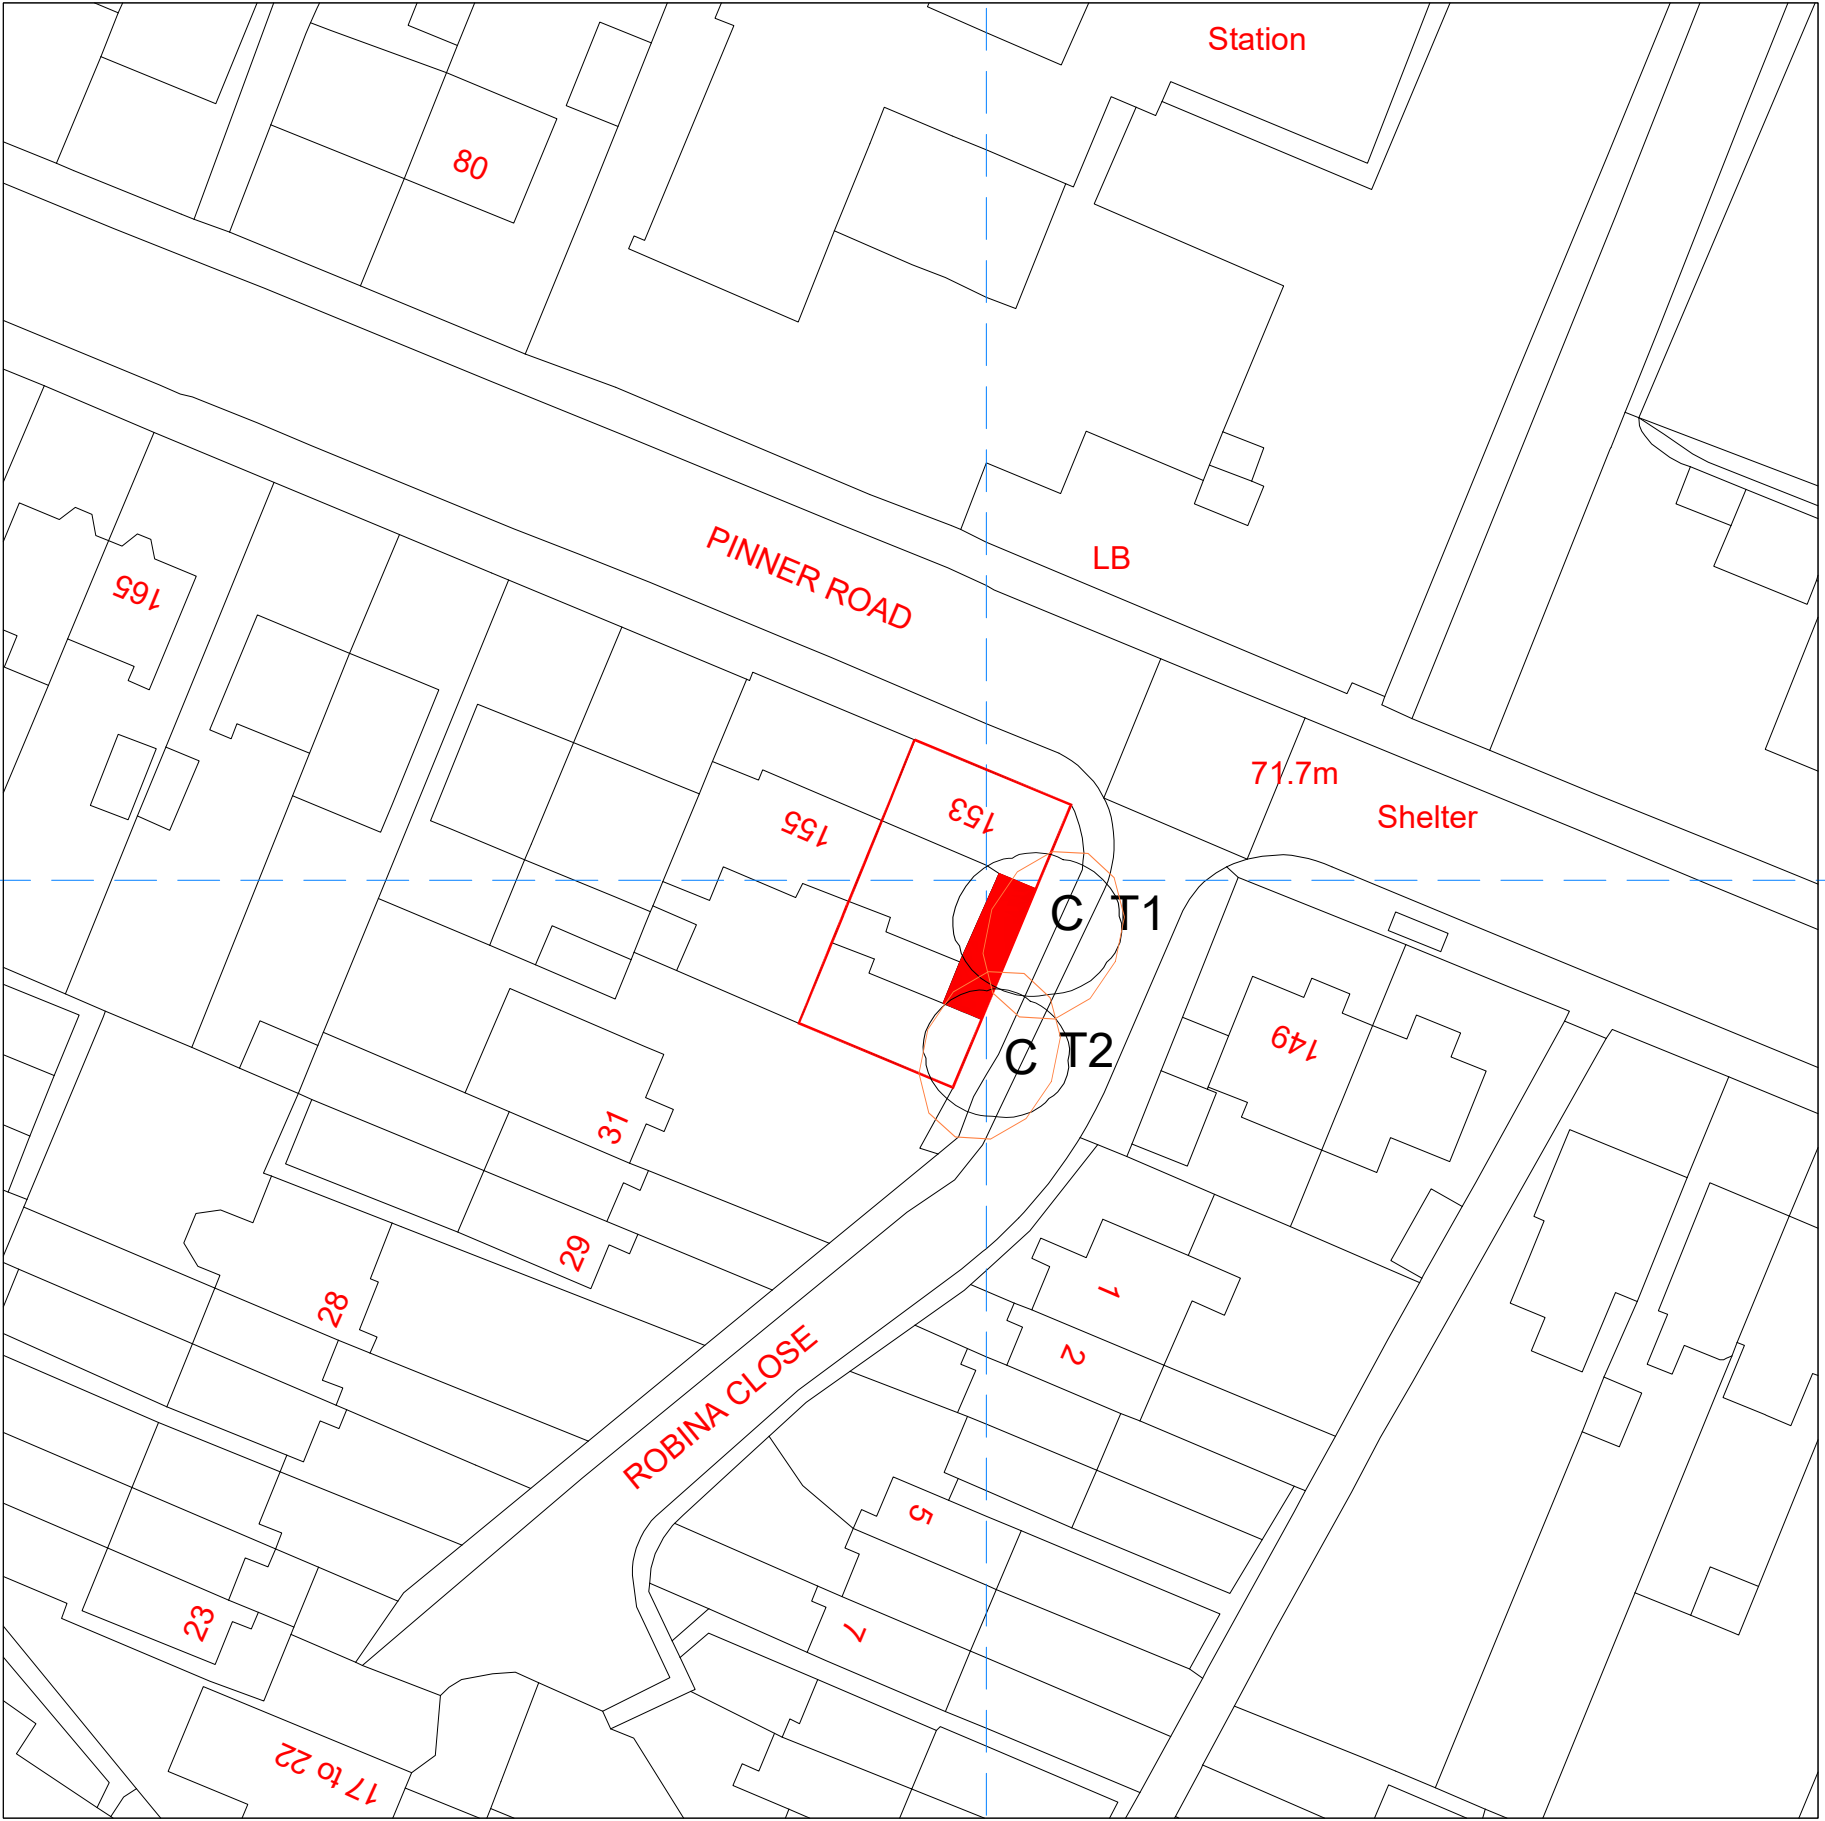
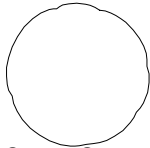


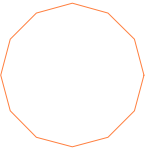

 Storage Areas

 Tree Protection Barriers

 Crown Spread

 Root Protection Area

 Category 'A'

 Category 'B'

 Category 'C'

 Category 'U'

All Arboriculture
www.allarboriculture.co.uk
Tel: 07375110399

Tree Protection Plan

SCALE : 1 : 500 @ A3	DATE : 25/08/2020	
153 Pinner Road, Northwood, HA6 1DB		

