


NOTES

CONTRACTORS MUST VERIFY ALL DIMENSIONS ON SITE BEFORE
COMMENCING ANY WORK ON SHOP DRAWINGS
DO NOT SCALE FROM THIS DRAWING
RS ATPA COPYRIGHT

- Notes:
1. Do not scale this drawing
 2. All dimensions to be verified on site and any discrepancy reported to the client
 3. This drawing to be read in conjunction with all relevant drawings

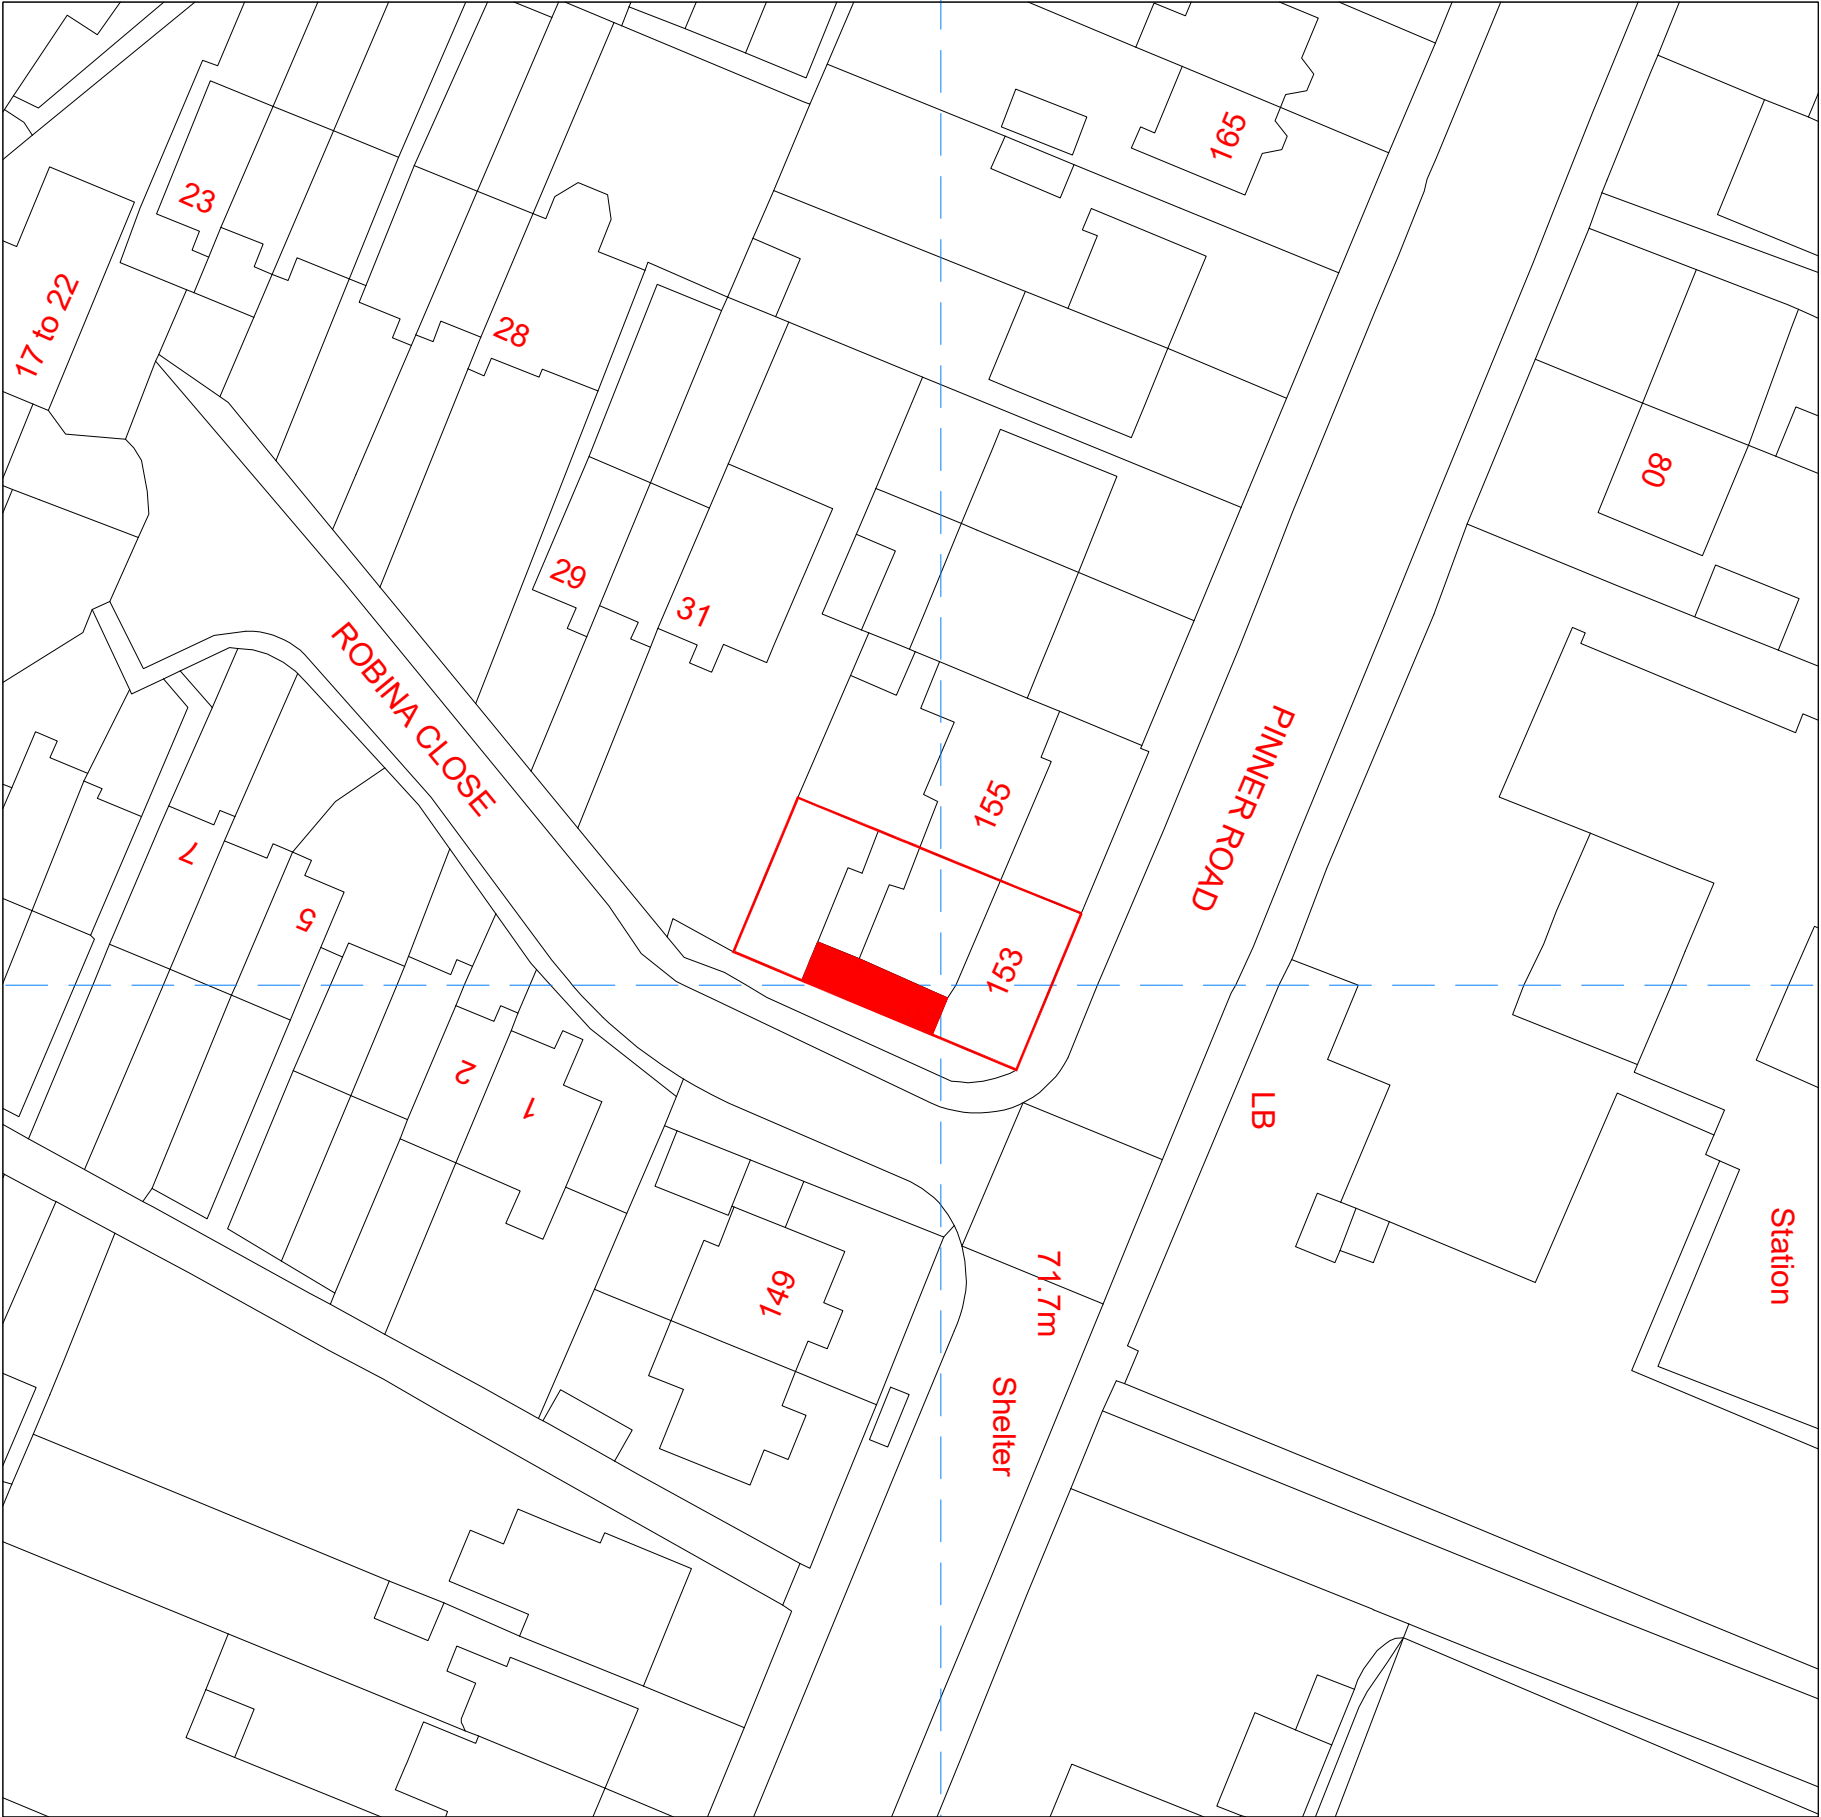

A	Planning Issue	23.06.20	RS
REV	AMENDMENT	DATE	CHD

CLIENT	Vijitha Rajeevan
PROJECT	153 Pinner Road Northwood HA6 1DB
DRAWING TITLE	Block Plan Sheet 4

DRAWING STATUS

Planning Issue

SCALE	DRAWN BY	CHECKED	DATE
1:250 @ A1	RS	RS	23.06.20
1:500 @ A3			
DRAWING NUMBER	2020 - 51 - 04	REVISION	A