



REV/NOTES:

Where building to the boundaries the adjacent owner is to be informed under the terms of the Party Wall Act 1996 and its provisions followed. Where building over boundaries the adjacent owner is to be served notice under section 65 of the Town & Country Planning Act 1990.

© This drawing and the works depicted are the copyright of GT Designz LTD and may not be reproduced or amended except by written permission of GT Designz LTD.

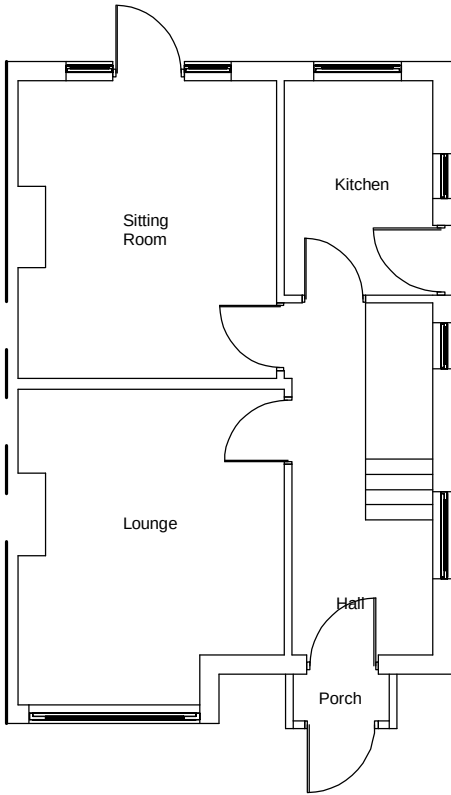

EXISTING GF LAYOUT
Scale 1:100

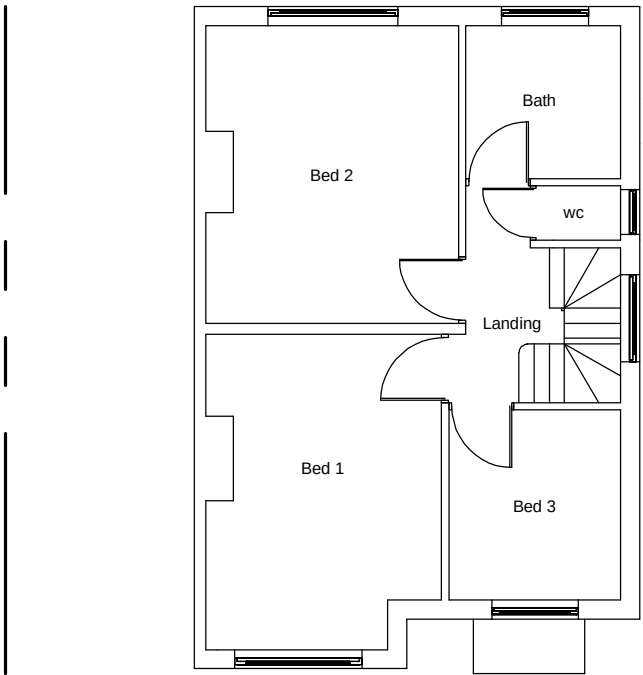

EXISTING FF LAYOUT
Scale 1:100





Application:
HPA – 2 Storey side & GF Rear Extension
Client: Mrs C Saini Date: 28th Feb 2014
Site: 13 Hatch Lane, London, UB7 0BJ Drawn By: Gurps Benning
Scale: Refer to Drawing @ A3 Dwg.No: GTD367HPA - 01

G T DESIGNZ LTD
Building Designs & Technical services


82a Holyhead Road
Wednesbury
West Midlands
WS10 7PA

Email : www.gtdesignzLtd.com
Tel : 0121 502 3339 Mob : 07854 351 934
Email : enquiries@gtdesignzLtd.com

Copyright © 2014 GT Designz LTD
(All rights reserved)

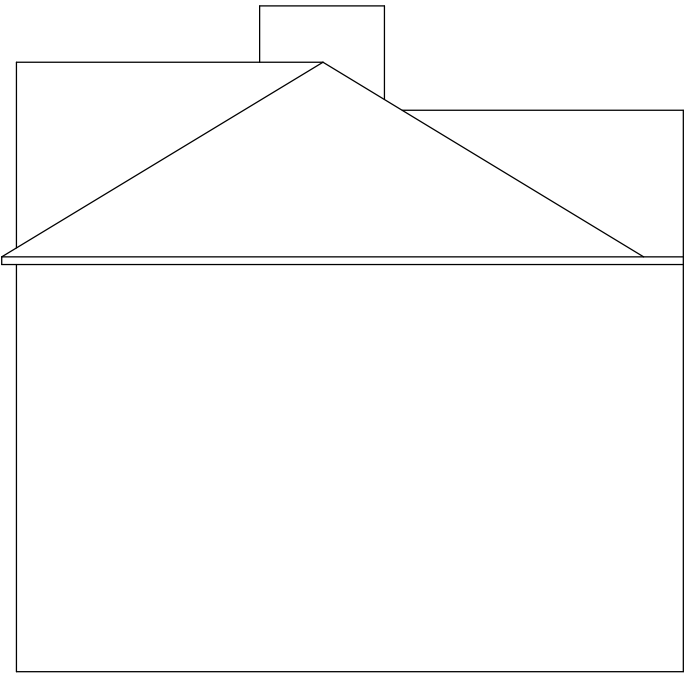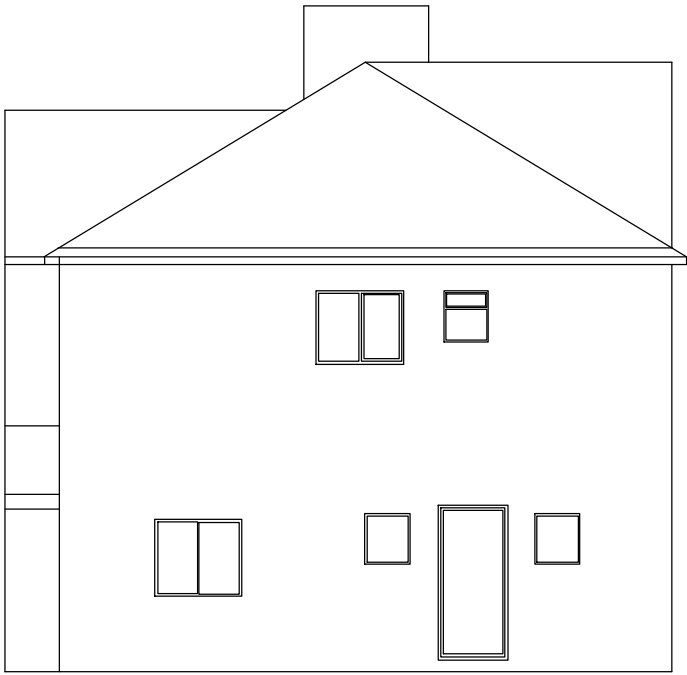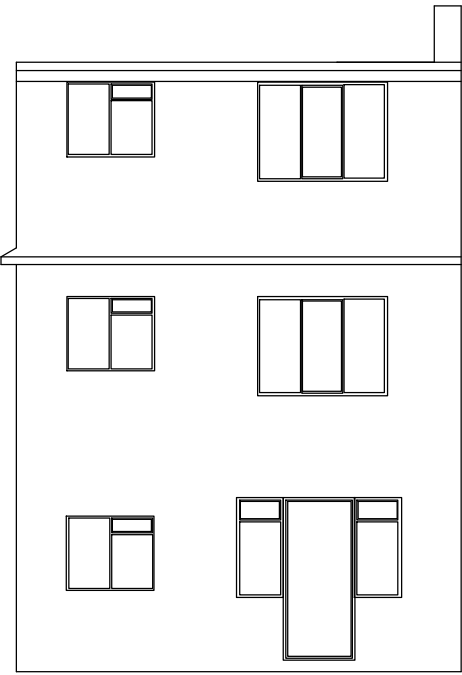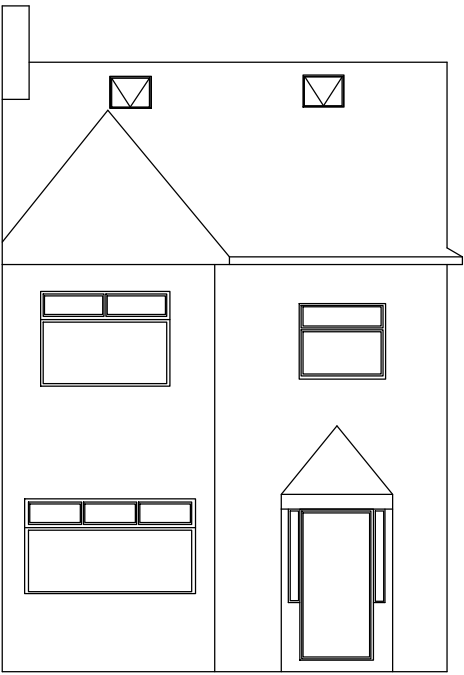


EXISTING FRONT/REAR & SIDE ELEVATIONS
Scale 1:100

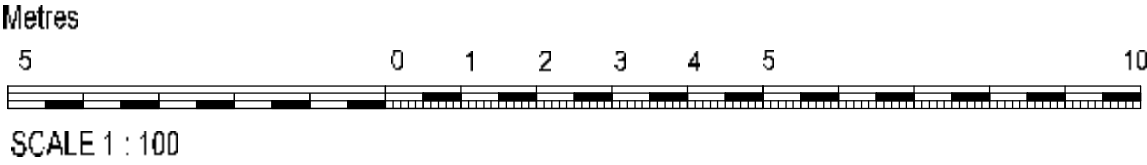


REV/NOTES:

Where building to the boundaries the adjacent owner is to be informed under the terms of the Party Wall Act 1996 and its provisions followed. Where building over boundaries the adjacent owner is to be served notice under section 65 of the Town & Country Planning Act 1990.

©This drawing and the works depicted are the copyright of GT Designz LTD and may not be reproduced or amended except by written permission of GT Designz LTD.

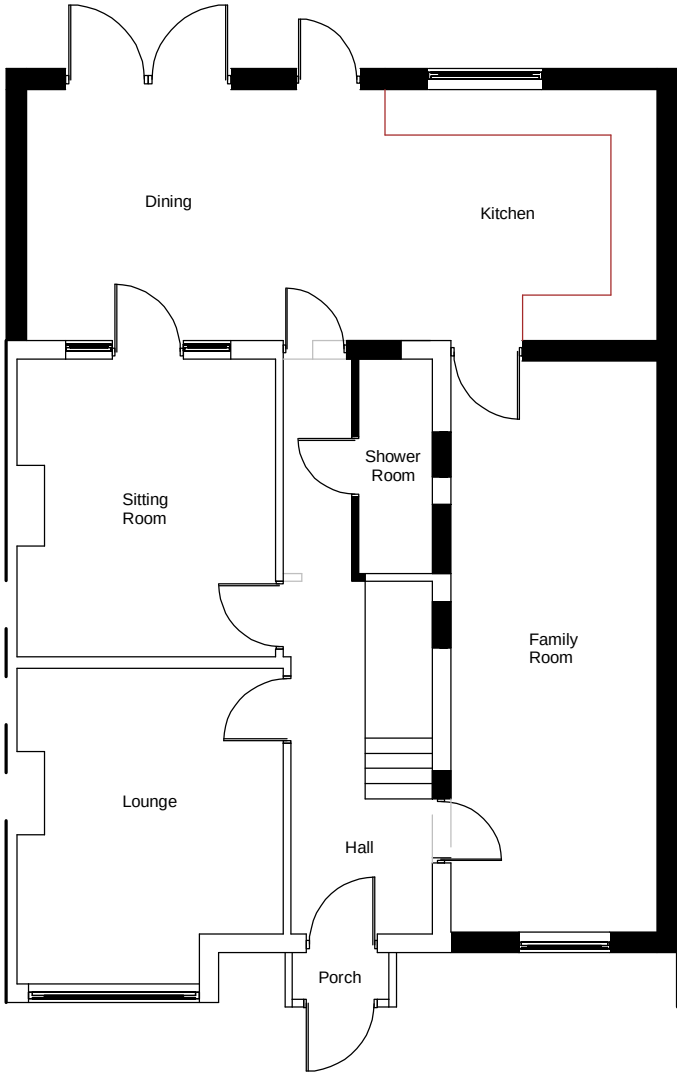

PROPOSED GF LAYOUT
Scale 1:100

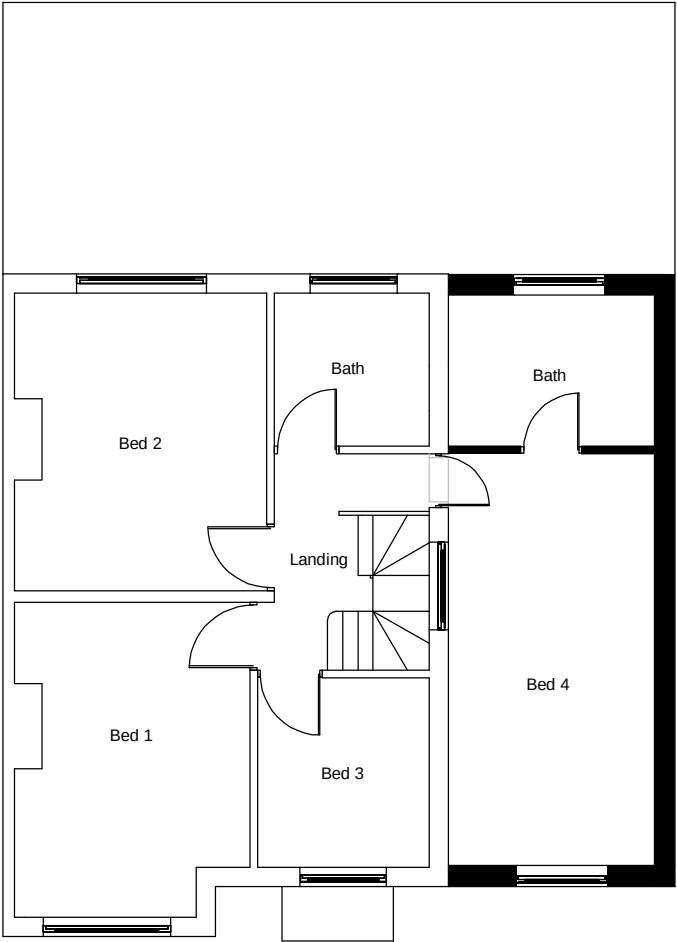

PROPOSED FF LAYOUT
Scale 1:100


Application: HPA – 2 Storey side & GF Rear Extension			
Client:	Mrs C Saini	Date:	28 th Feb 2014
Site:	13 Hatch Lane, London, UB7 0BJ	Drawn By:	Gurps Benning
Scale:	Refer to Drawing @ A3	Dwg.No:	GTD367HPA - 02

G T DESIGNZ LTD
Building Designs & Technical services

82a Holyhead Road
Wednesbury
West Midlands
WS10 7PA

Email : www.gtdesignzLtd.com
Tel : 0121 502 3339 Mob : 07854 351 934
Email : enquiries@gtdesignzLtd.com

Copyright © 2014 GT Designz LTD
(All rights reserved)

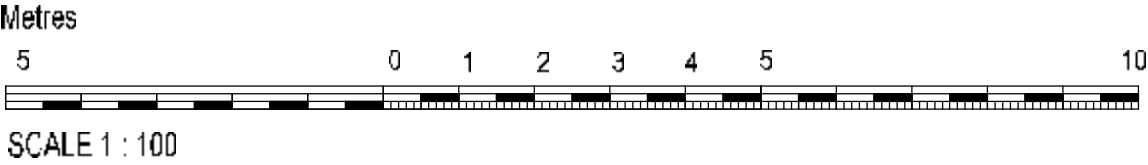

REV/NOTES:

Where building to the boundaries the adjacent owner is to be informed under the terms of the Party Wall Act 1996 and its provisions followed. Where building over boundaries the adjacent owner is to be served notice under section 65 of the Town & Country Planning Act 1990.

© This drawing and the works depicted are the copyright of GT Designz LTD and may not be reproduced or amended except by written permission of GT Designz LTD.

Application:
HPA – 2 Storey side & GF Rear Extension

Client:	Mrs C Saini	Date:	28 th Feb 2014
Site:	13 Hatch Lane, London, UB7 0BJ	Drawn By:	Gurps Benning
Scale:	Refer to Drawing @ A3	Dwg.No:	GTD367HPA - 03

G T DESIGNZ LTD
Building Designs & Technical services


82a Holyhead Road
Wednesbury
West Midlands
WS10 7PA

Email : www.gtdesignzLtd.com
Tel : 0121 502 3339 Mob : 07854 351 934
Email : enquiries@gtdesignzLtd.com

Copyright © 2014 GT Designz LTD
(All rights reserved)



PROPOSED FRONT/REAR & SIDE ELEVATIONS
Scale 1:100

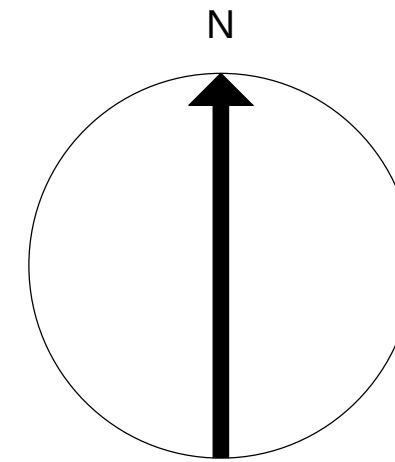

BLOCK PLAN
SCALE 1:500

Application: HPA – 2 Storey side & GF Rear Extension			
Client:	Mrs C Saini	Date:	28 th Feb 2014
Site:	13 Hatch Lane, London, UB7 0BJ	Drawn By:	Gurps Benning
Scale:	Refer to Drawing @ A3	Dwg.No:	GTD367HPA - 04

G T DESIGNZ LTD
Building Designs & Technical services

82a Holyhead Road
Wednesbury
West Midlands
WS10 7PA

Email : www.gtdesignzLtd.com
Tel : 0121 502 3339 Mob : 07854 351 934
Email : enquiries@gtdesignzLtd.com

Copyright © 2014 GT Designz LTD
(All rights reserved)